264 265 266 267 268 269

0023 4·14

0006 5·84

6297 ·23 Floraiton House

Stone Drain

Drain

5791 ·82

4788 7·10

8289 11·63

Drain

8283 2·18

8680 1·67

Drain

6781 ·36

6281 ·40

9078 2·96

Drain

8075 3·33

Drain

4976 5·62

Drain

6074 1·30

8073 1·62

Drain

8071 3·00

Drain

Track

Clowacre Drain

4066 6·64

6765 3·10

8764 5·68

9459 3·50

BM 8·52

4256 8·92

6854 4·87

Drain

8853 4·92

Drain

Track

7944 5·70

Drain

Mere Drain

SP

4742 8·52

Level Crossing

Track

Drain

Coronation Cottage

Railway Cottages

7227 8·15

Drain

8028 6·28

8619 4·94

MP 41

5516 55·75

Drain

Drain

Drain

Drain

Fairview Farm

Cowbit

Drain

Croft House Nurseries

GP

LC

TCB

Drain

STONE GATE

Nursery

Syca Dene

Fairview

BACK GATE

LB


SB 10·00

BM 10·63

Railway House

Cowbit Fen

267 268 269

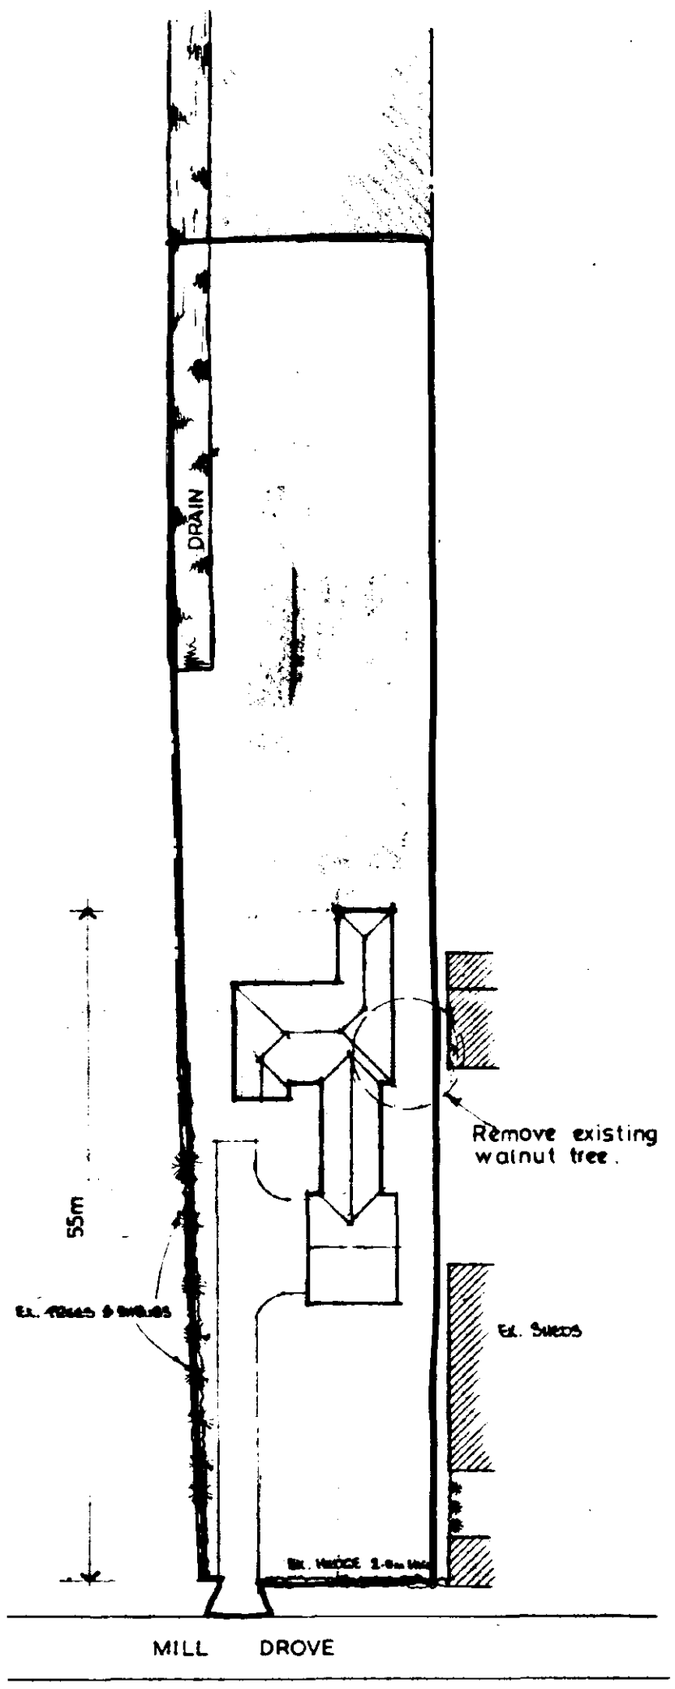


E PLAN SCALE : 1 · 500


LOCATION PLAN SCALE : 1 · 2500

SOUTH HOL
PLAN D
24 NOV
REF. 1129


W WITH GARAGE AT : MILL DROVE, COWBIT, SPALDING. FOR MR & MRS R.W. BRADSHAW. Date : Nov 1994

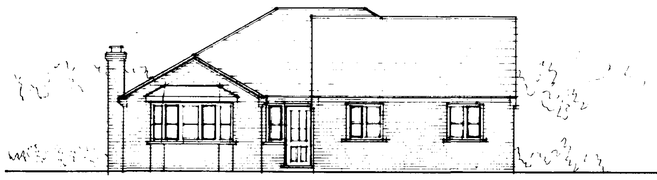


Front Elevation

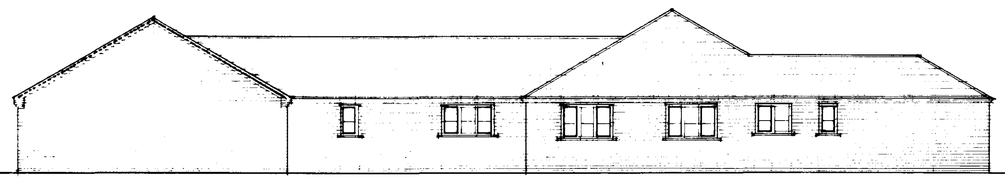


Side Elevation

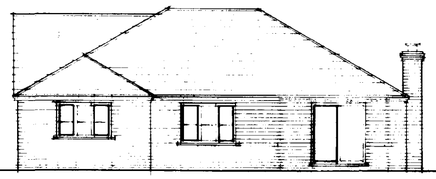

Rear Elevation

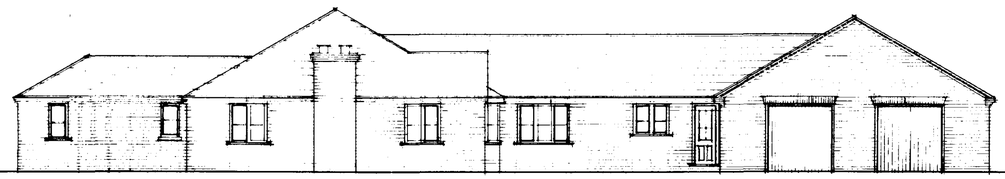

Side Elevation

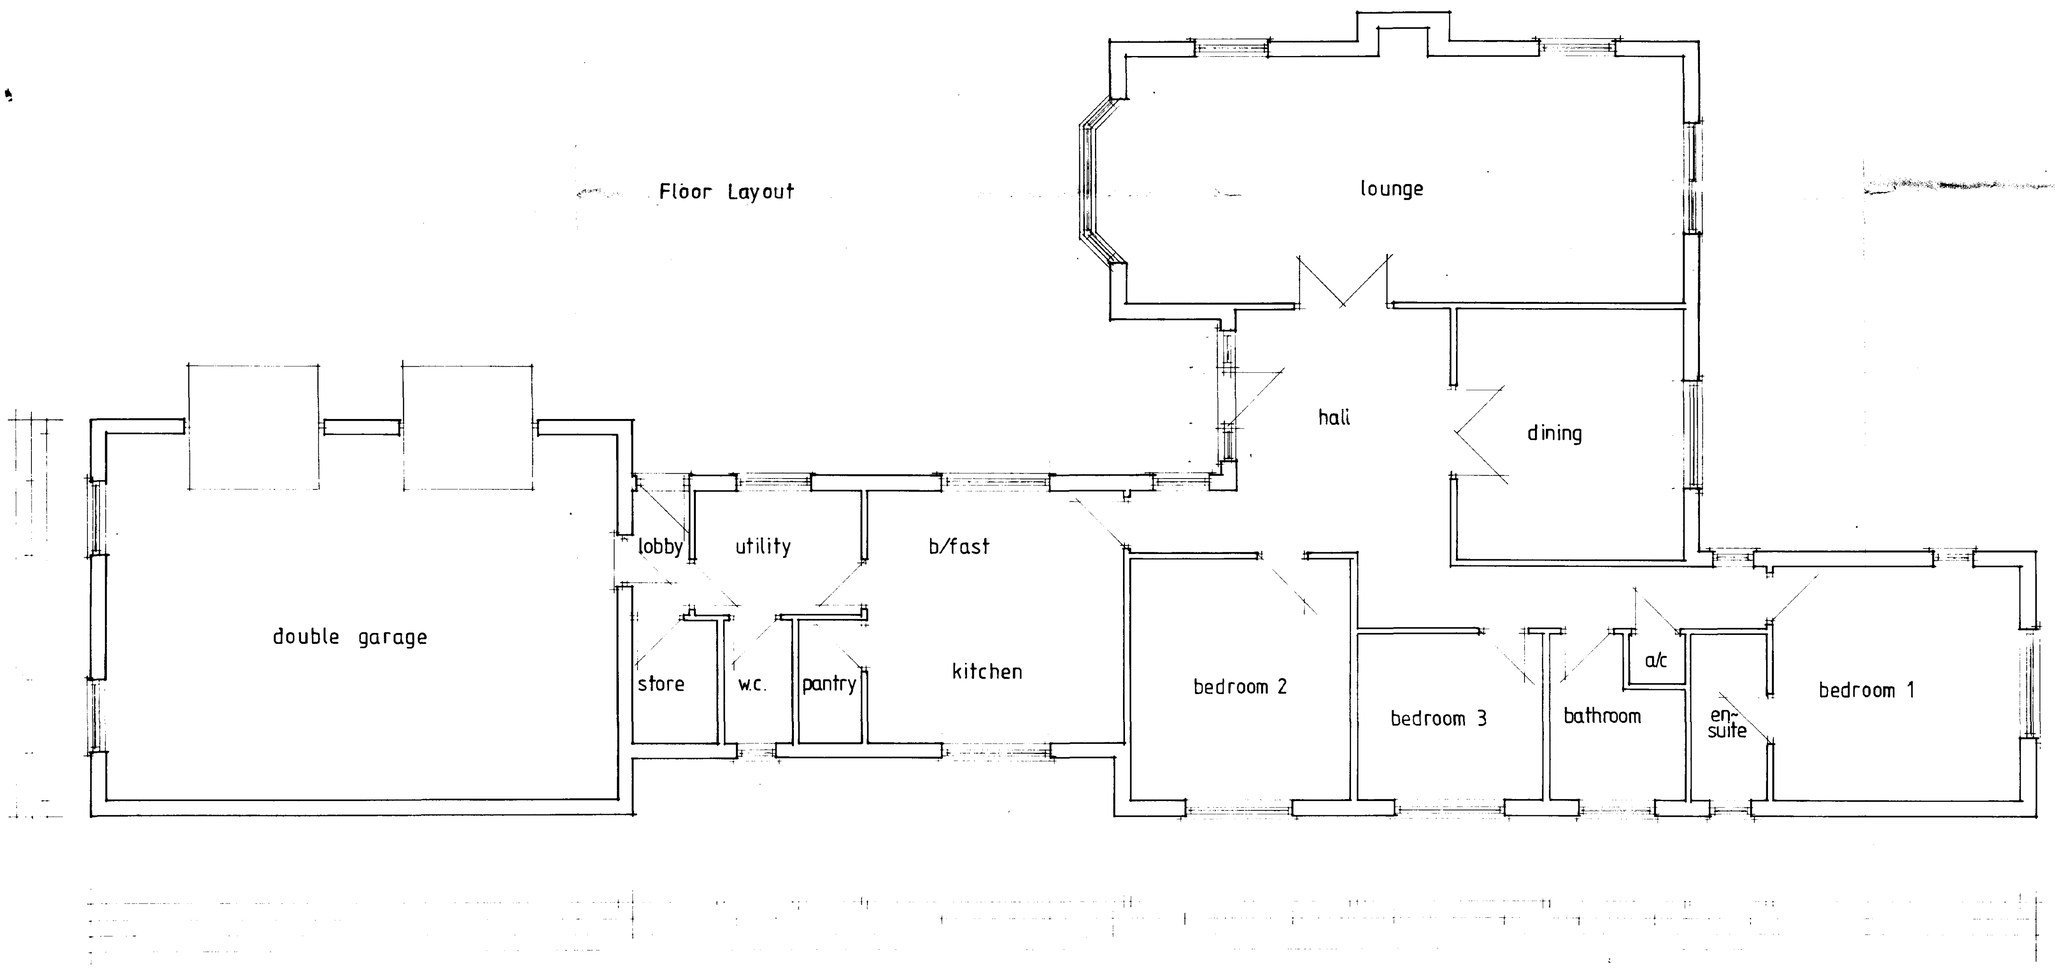

SOUTH HOLLAND D.C.
PLAN DEPT
24 NOV 1994
REF. 1125/94...

Proposed Bungalow with Garage
for : Mr & Mrs R BRADSHAW
Mill Drove
COWBIT
Spalding.

Floor plan & Elevations

Nov 1994 | 1:100 , 1:50

PROPERTIES TO BE ALTERED FROM COUNTRYSIDE MIXTURE TO HIGHBURY BUFF RUSTIC.

SOUTH HOLLAND D.C.
PLANNING DEPT
RECEIVED 1995
1134/94

PARK LANE

GLEED AVENUE

Outside area cancelled 1134/94 & deleted from Boundary

Buff Brickwork

Proposed Buff

Proposed Buff

Brickwork Buff

Brickwork Buff

The Queen (P.H.)

47 49 77 75 13 11 28 26 24

A B B1 C

Area covered by 1134/94

0 5 10 15 20 25
metres

P.R.C. ADVISORY SERVICES LTD.

location
DONINGTON

client
SOUTH HOLLAND D.C.

drawing title
SITE PLAN