

THIS DRAWING IS NOT TO BE USED FOR CONSTRUCTION.
COPYRIGHT SEVEN22 ARCHITECTURE LTD

REV DATE NOTES

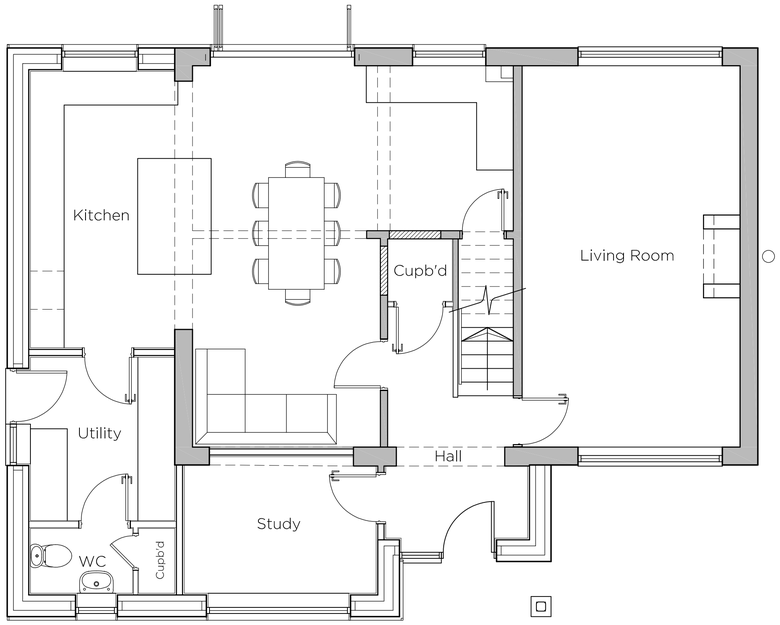

Proposed Ground Floor Plan

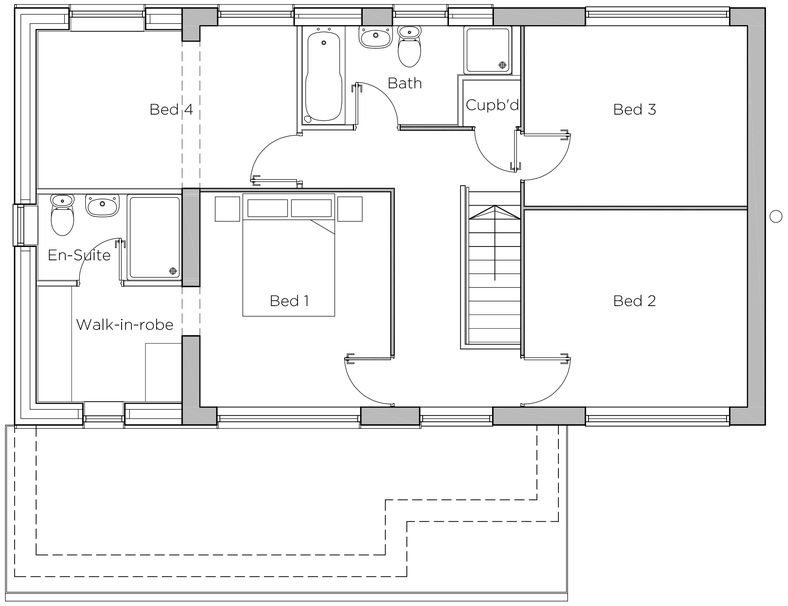

Proposed First Floor Plan

0 0.5 1 2 2.5 5
Scale 1:50

seven22
ARCHITECTURE LTD

22 SHORE VIEW, PETERBOROUGH
CAMBRIDGESHIRE, PE7 8FS
E.info@seven22.co.uk ~ **T**.07799 585277

PROJECT
PROPOSED TWO STOREY EXTENSION
37 BACKGATE
COWBIT
LINCOLNSHIRE
PE12 6AP

CLIENT
Mr S TYRRELL & Mrs R LUKE

TITLE
PROPOSED FLOOR PLANS

DRAWING No.
068 P01

SCALE	DATE	REV
1:50 @ A1 - 1:100 @ A3	NOV 2022	