
THIS DRAWING IS NOT TO BE USED FOR CONSTRUCTION.
COPYRIGHT SEVEN22 ARCHITECTURE LTD

REV DATE NOTES




Proposed Front Elevation

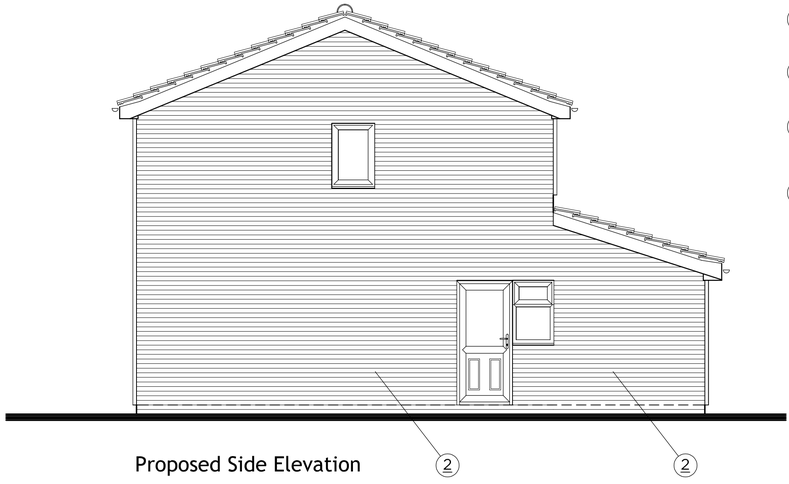


Proposed Side Elevation

MATERIALS

1. CEDRAL LAP WEATHERBOARD COLOUR; C54 PEWTER GREY
2. FACING BRICKWORK, TO MATCH EXISTING, LBC TUDOR BRICKWORK
3. MARLEY MENDIP INTERLOCKING CONCRETE ROOF TILES, COLOUR TO MATCH EXISTING
4. OAK POST ON STADDLE STONE

WINDOWS;
UPVC REPLACEMENT WINDOWS & DOORS THROUGHOUT, STYLE AS INDICATED ON DRAWINGS,
COLOUR: ANTHRACITE GREY


ALUMINIUM BI-FOLD DOORS,
COLOUR: ANTHRACITE GREY

UPVC SOFFITS AND FASCIAS TO MATCH EXISTING

UPVC RAINWATER GOODS, TO MATCH EXISTING




Proposed Rear Elevation

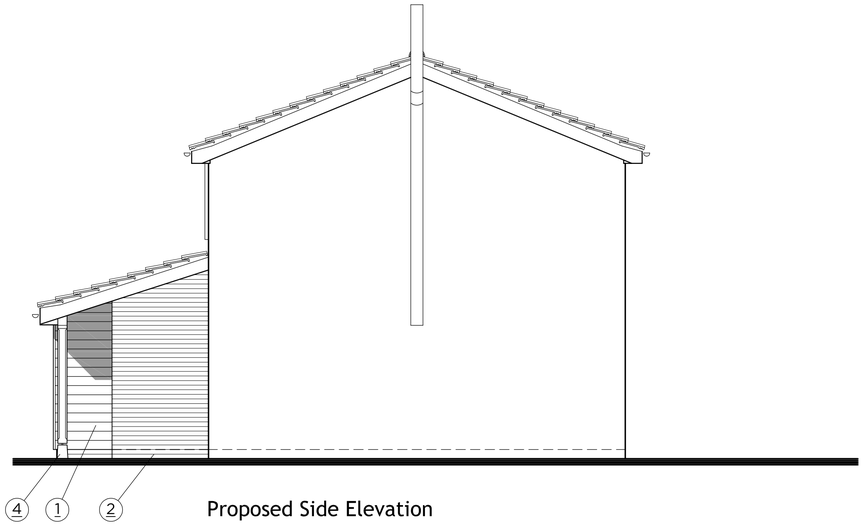


Proposed Side Elevation

0 0.5 1 2 2.5 5
Scale 1:50

seven22 ARCHITECTURE LTD

22 SHORE VIEW, PETERBOROUGH
CAMBRIDGESHIRE, PE7 8FS
**E**.info@seven22.co.uk ~ **T**.07799 585277

PROJECT
PROPOSED TWO STOREY EXTENSION
37 BACKGATE
COWBIT
LINCOLNSHIRE
PE12 6AP

CLIENT
Mr S TYRRELL & Mrs R LUKE

TITLE
PROPOSED ELEVATIONS

DRAWING No.
068 P02

| SCALE | DATE | REV |
|---|---|---|
| 1:50 @ A1 - 1:100 @ A3 | NOV 2022 | |