MILL DROVE SOUTH, COWBIT, LINCS

NOTES:

The details depicted on this drawing are the copyright to Seagate Homes and may not be reproduced without permission. This drawing must not be re-issued, loaned or copied without the consent. Errors omissions and discrepancies should be reported to the originator immediately.

All dimensions to be checked on site prior to construction or off-site fabrication by the Contractor, his Sub-contractor or Supplier.

Do not scale plans - use figure or grid dimensions where given.
Any deviation from the drawing is to be reported to the originator immediately.

IF IN DOUBT ASK !

Key

(EGL) Existing Levels

(PGL) Proposed Levels


(TOF) Top of Fence

(TOEF) Top of Existing Fence


(TOEB) Top of Existing Building

(EL) Eaves level


A

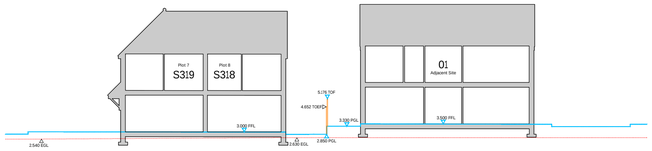


B

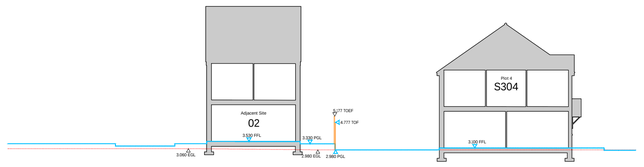


C

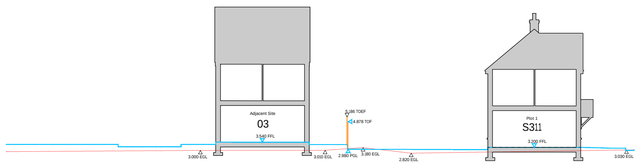


D

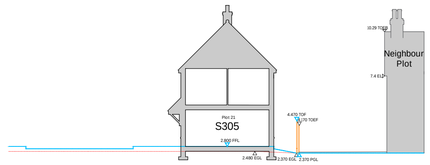


E

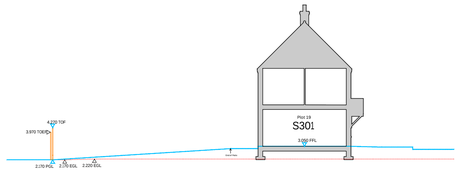

F

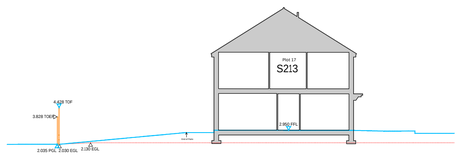

G

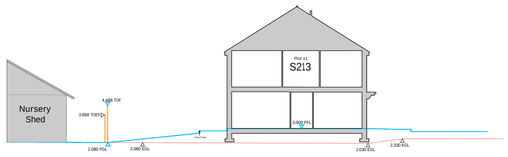



Site plan indicating section lines

1:1000

Rev	Notes	Date	By

SEAGATE HOMES

Project:
PROPOSED RESIDENTIAL DEVELOPMENT,
MILL DROVE SOUTH, COWBIT, LINCS

Drawing:
PROPOSED SECTION LEVELS

Drawn: AC Date: FEB 2022

Status: PRELIMINARY Scale: 1:200 & 1:1000 @ A3

Drawing Number:
MDC-SH-PD-PSL-1005