
NOTES


1. All discrepencies to be referred to the Architect before commencing.
2. This drawing is copyright.

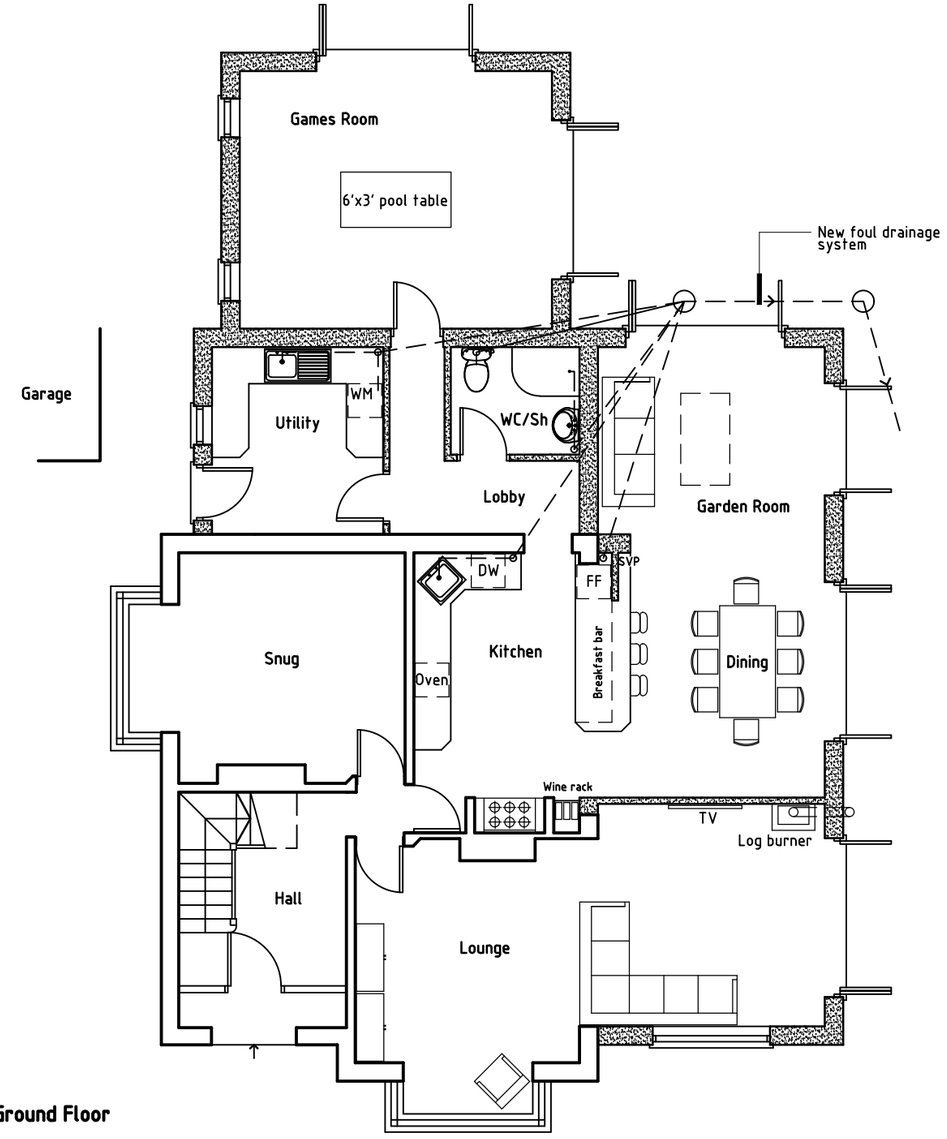

Ground Floor

Scale

0 1m 2m 5m

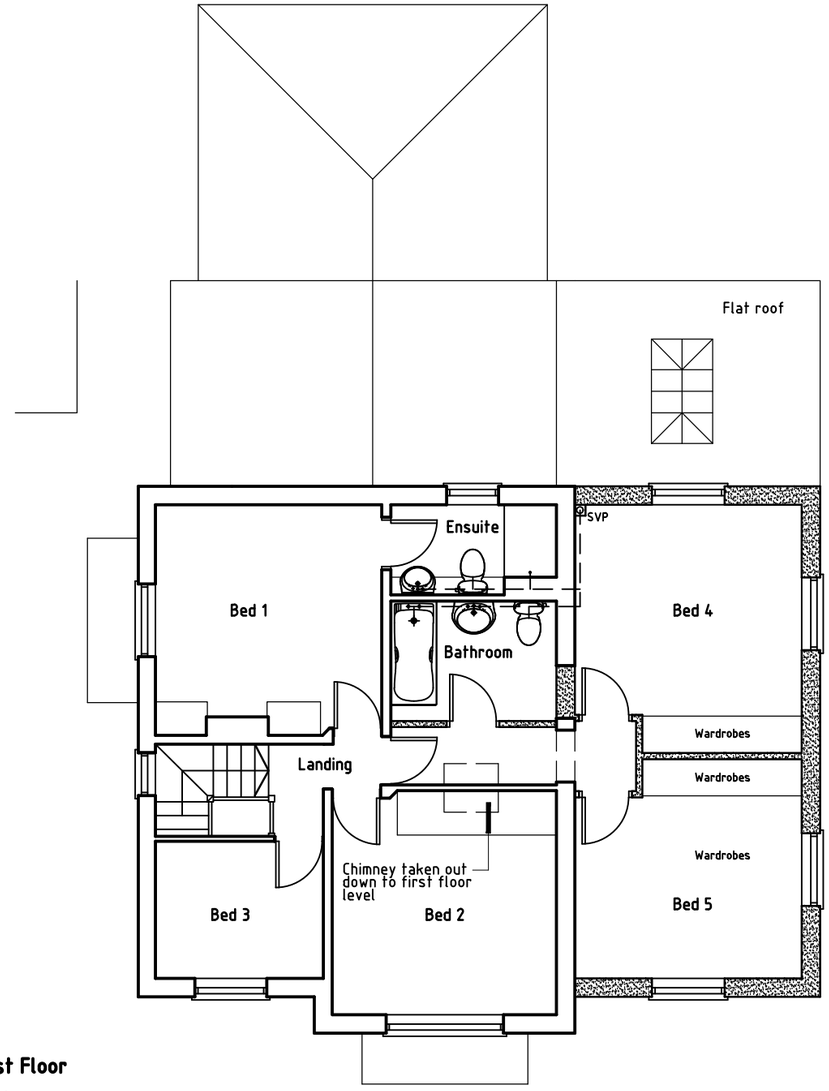

First Floor

Scale

0 1m 2m 5m

Key:-

Existing walls

New walls

Scott | Whight

Architects and Development Consultants

14 Sugar Way, Peterborough, PE2 9RL
Tel: 01733 834719
E-Mail: scottwhight@btinternet.com

Client: Mr and Mrs Negus		Project: Proposed extensions and alterations at 98 Stonegate Cowbit Lincs		
Drawing: Proposed Floor Plans				
Date: November 2021	Scale: 1:100 @ A3	Project No.: 506	Drawing No.: 06	Revision: -