
NOTES


1. All discrepencies to be referred to the Architect before commencing.
2. This drawing is copyright.

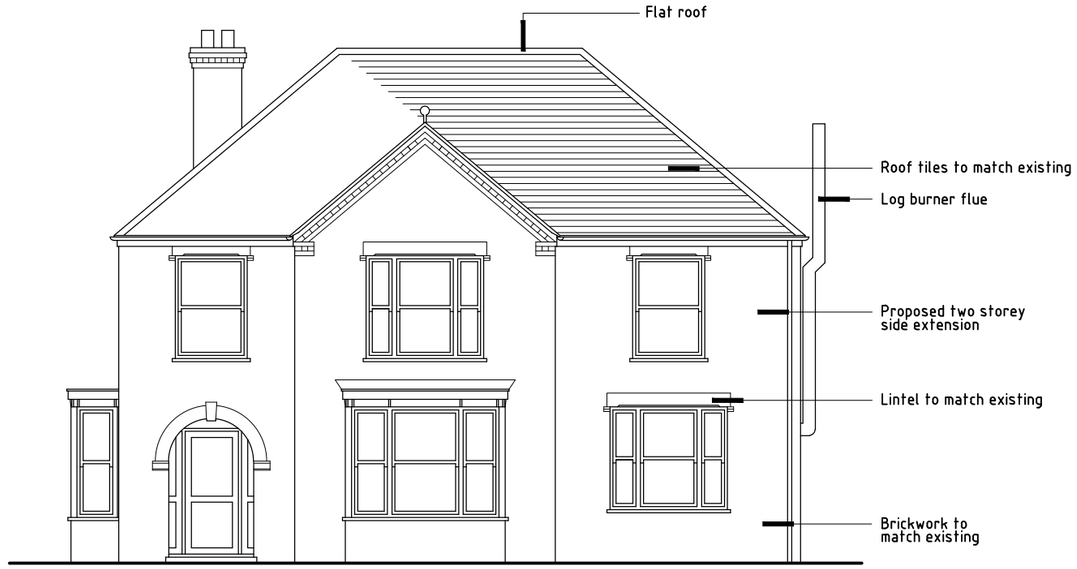

Front Elevation

Scale

0 1m 2m 5m

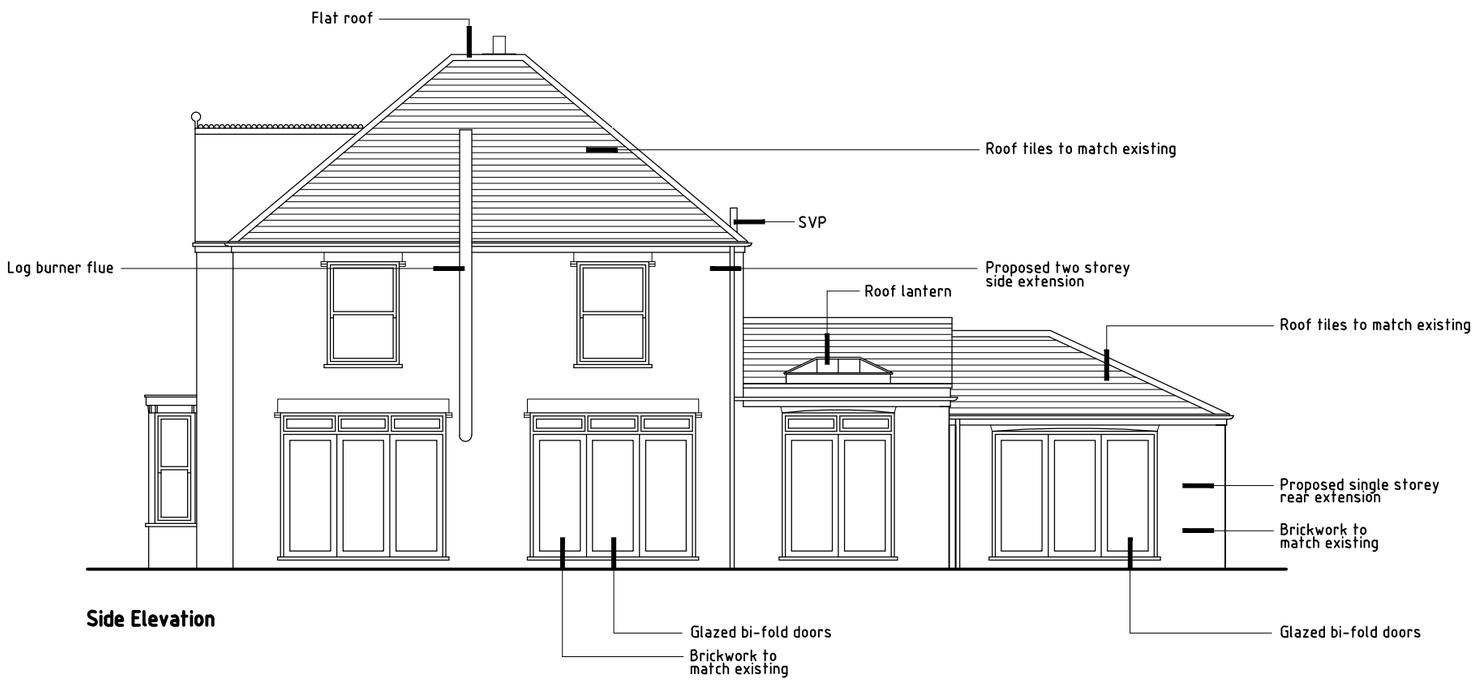

Side Elevation

Scott I Whight

Architects and Development Consultants

14 Sugar Way, Peterborough, PE2 9RL
Tel: 01733 834719
E-Mail: scottwhight@btinternet.com

Client: Mr and Mrs Negus		Project: Proposed extensions and alterations at 98 Stonegate Cowbit Lincs		
Drawing: Proposed Elevations (Sheet 1 of 2)				
Date: November 2021	Scale: 1:100 @ A3	Project No.: 506	Drawing No.: 07	Revision: -