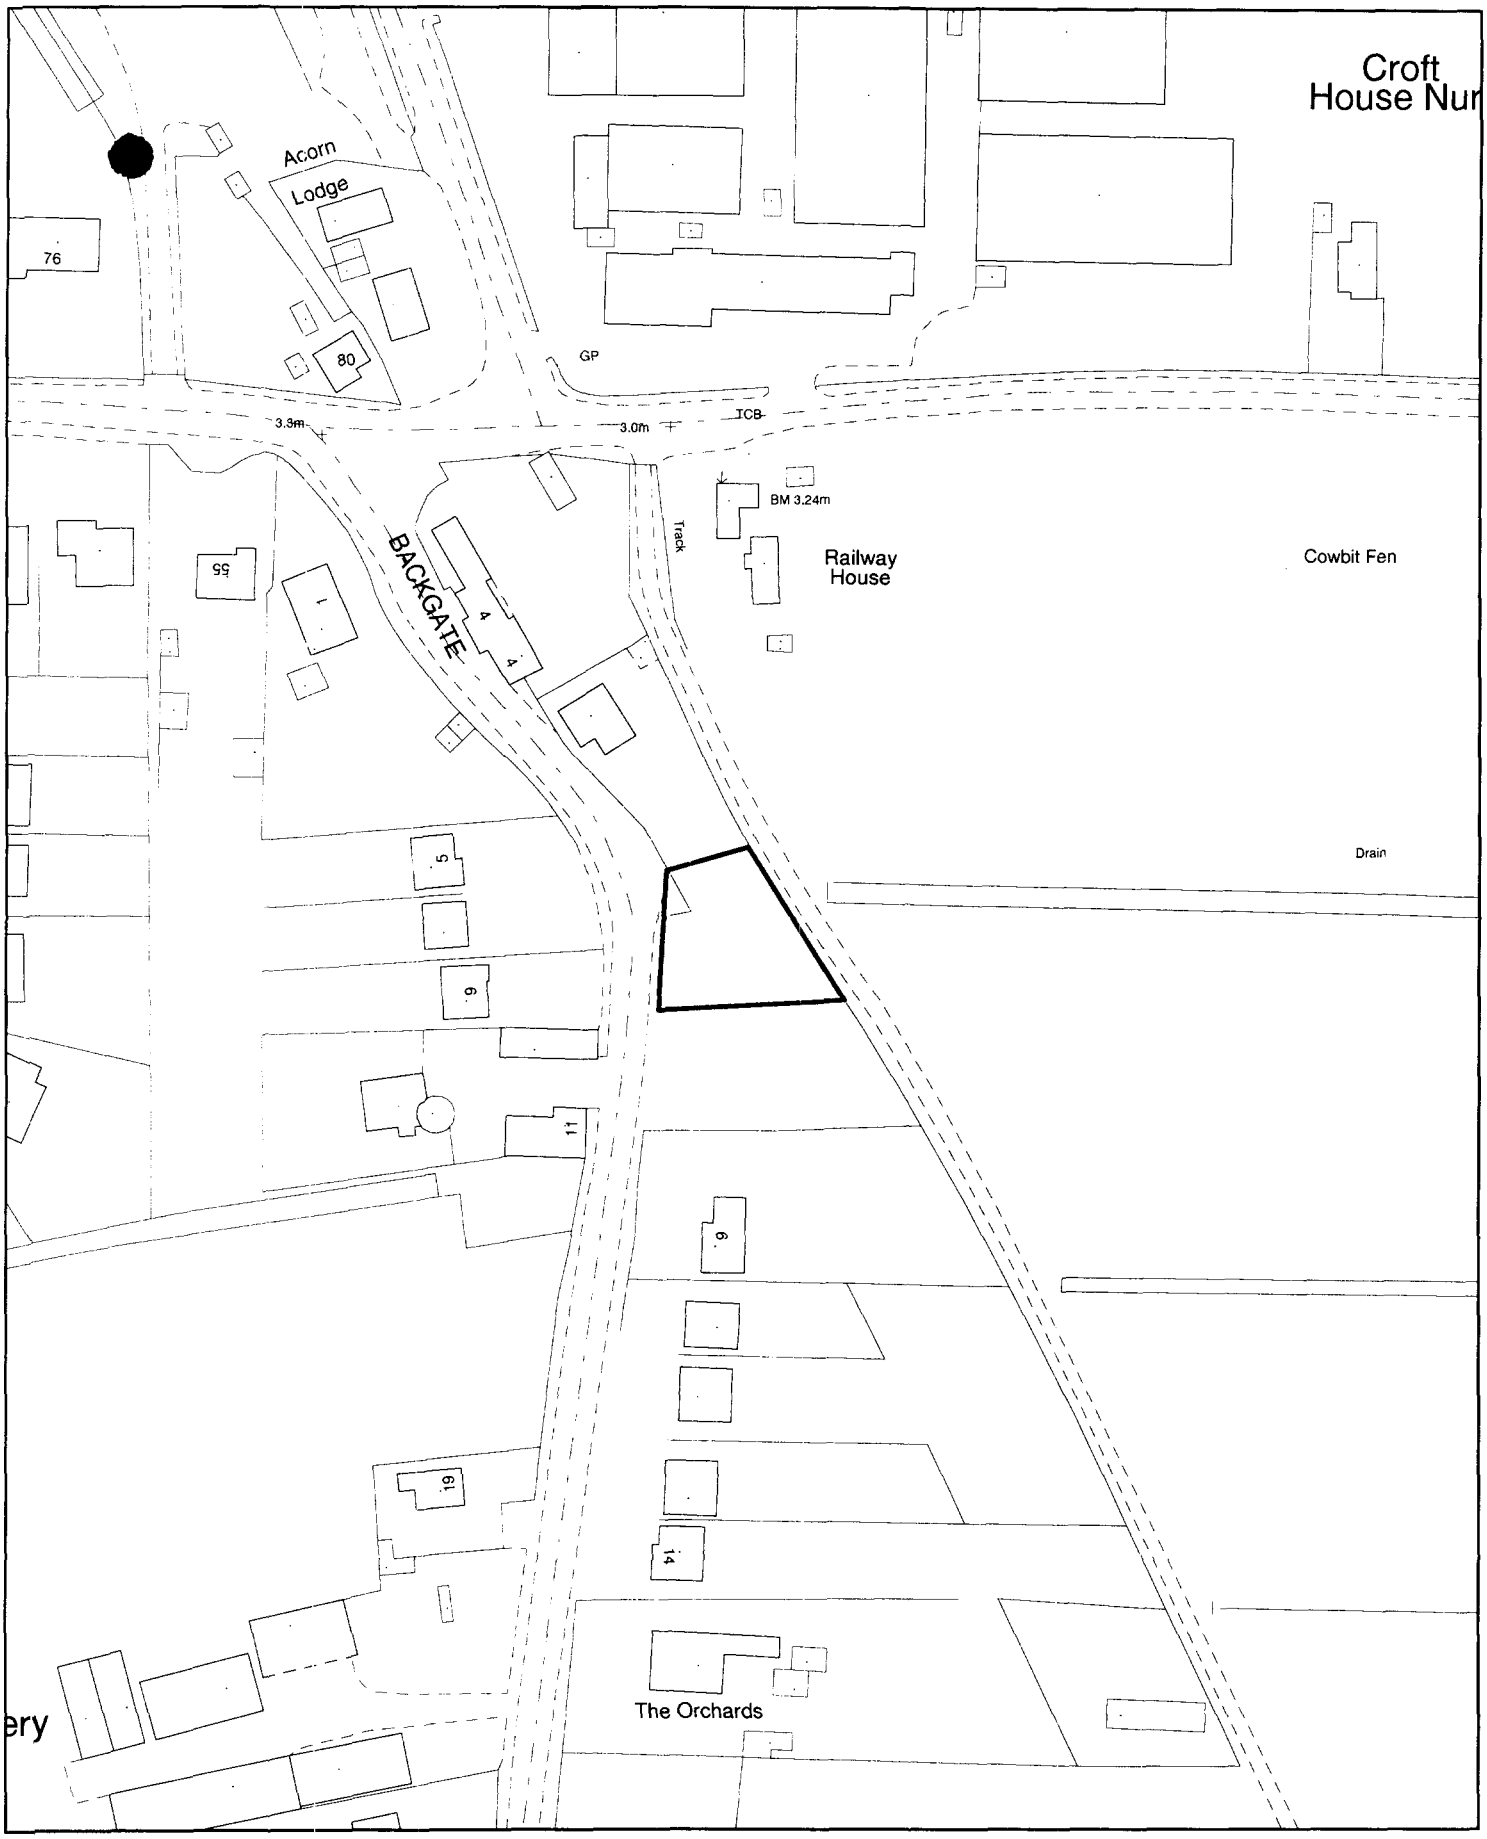


Planning Application Location Plan
Ward Member Notification

H01/1364/00

FILE COPY

Scale: 1:1250


SOUTH HOLLAND DISTRICT COUNCIL

Housing and Planning Services Department

Council Offices, Priory Road, Spalding, Lincolnshire
PE11 2XE

PLEASE DO NOT COPY THIS PLAN
This map is reproduced from Ordnance Survey material with permission of Ordnance Survey on behalf of Her Majesty's Stationery Office (c) Crown copyright. Unauthorised reproduction infringes Crown copyright and may lead to prosecution or civil proceedings. South Holland District Council LA079413 2000


N

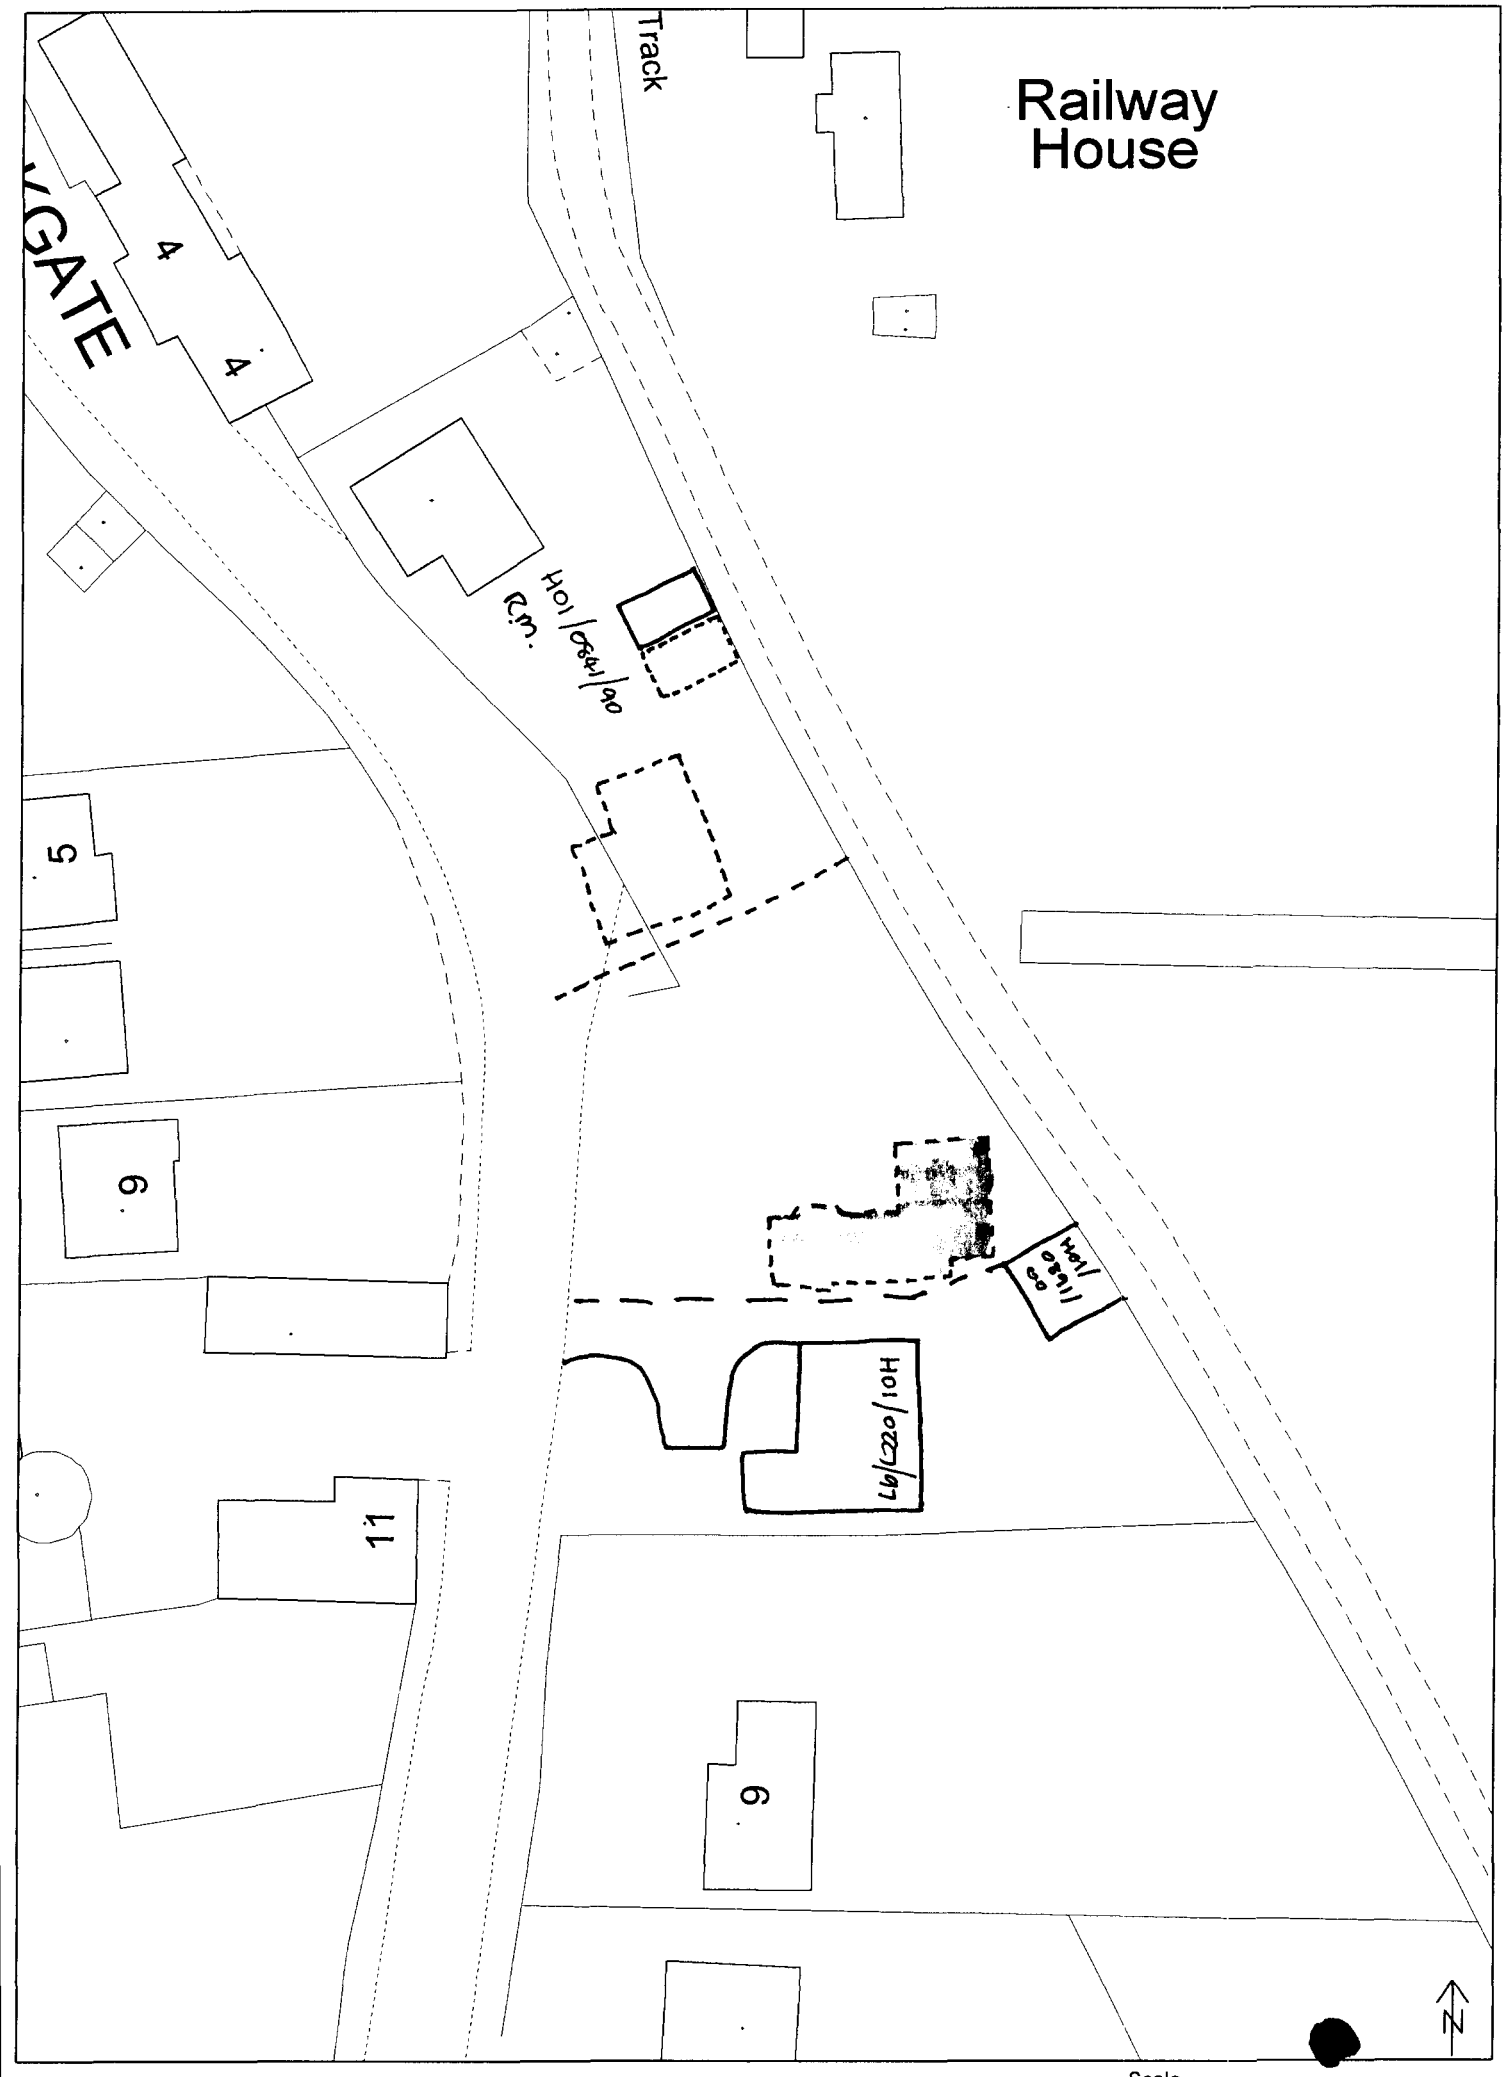

(c) Crown Copyright South Holland District Council LA 079413

2001 TF2617NE 1:500


Scale 0 15 30 45 60 75 m

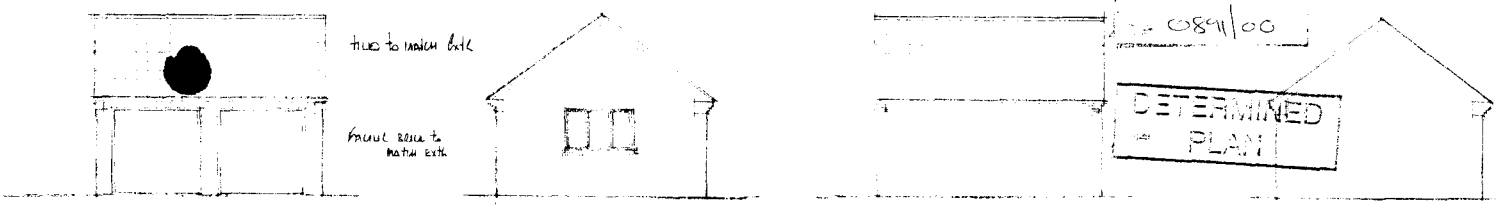


0894/00

DETERMINED
PLAN

5890

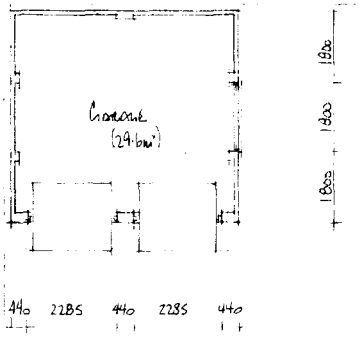

GROUND FLOOR PLAN

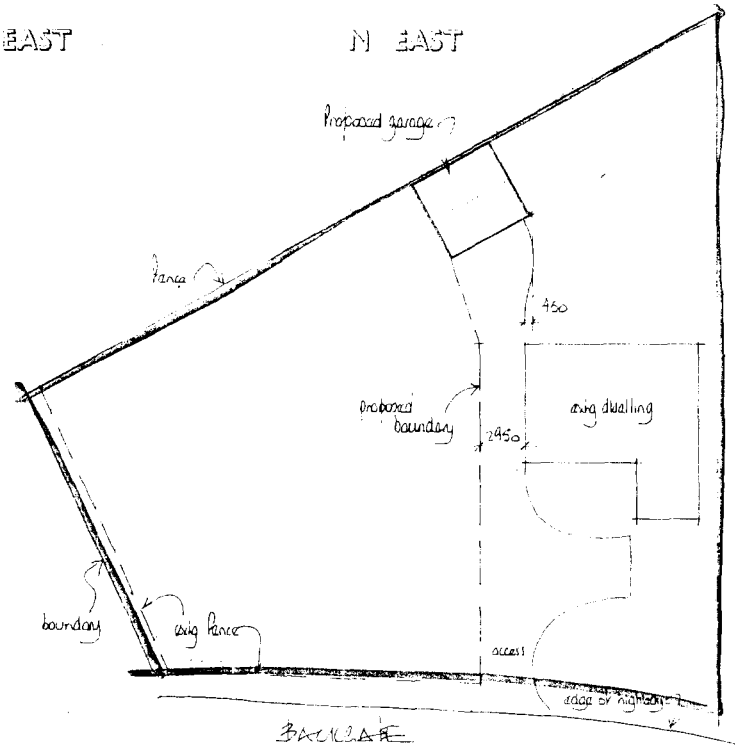

Plans . Elevations


1:100 . 1:50

July 00

House with seperate Garage.

Design + layout not yet finalised but nor more than approx 1200ft² excluding garage.

1364/00

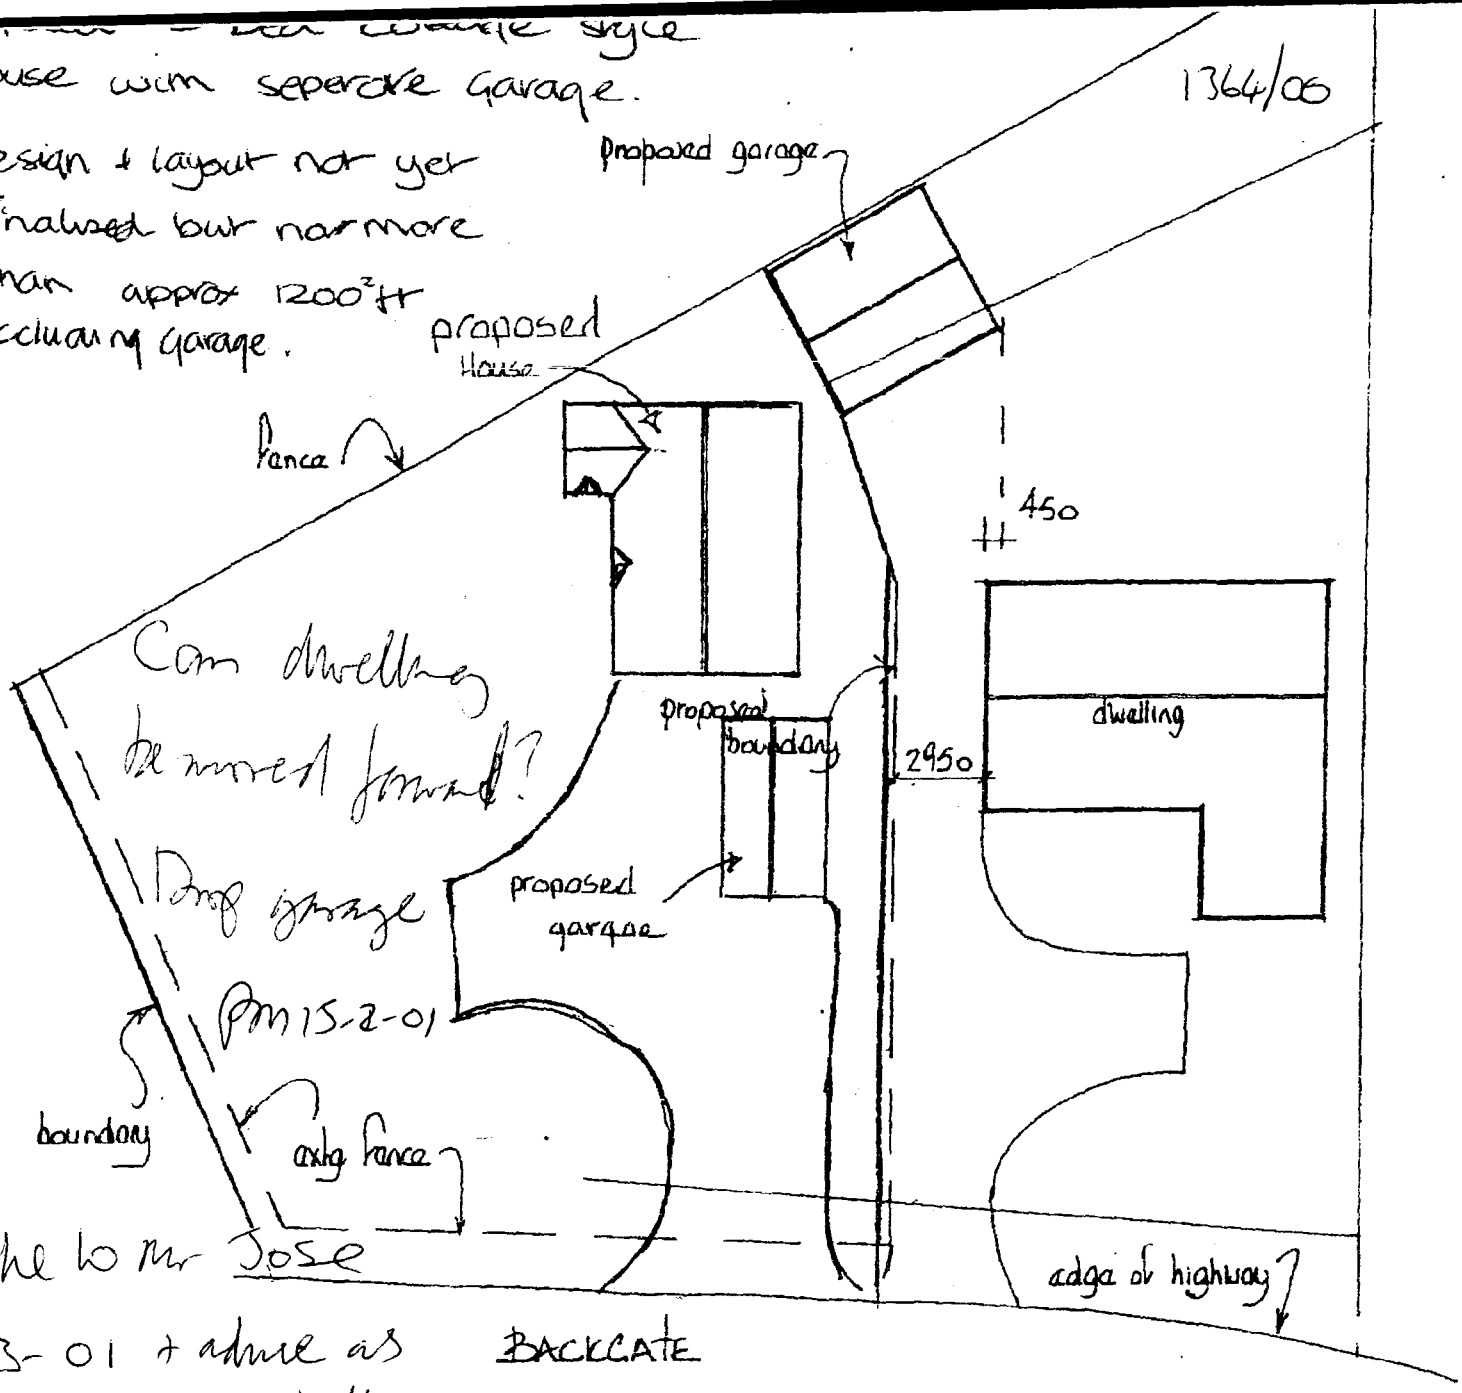

Spoke to Mr Jose 5-3-01 + advise as above, requested letter + photos. PM

A		
	Date	Revisions

© copyright

East Midlands Design Associates

"Willow Lodge",
Horseshoe Road,
Spalding,
Lincs. PE11 3JA
Tel: Spalding (0775) 767968

Client: Mr & Mrs R. Jose

Job Title: Proposed dwelling rear of 100 Main House, Backgate, Cowbit, Spalding

Drawing Title: Block Plan

Scale: 1:250

Date: July 00 | Drawn by: AL

Drg. No. | Rev


13/02/01 13:32 FAX NO.: 01778 345321 WENTWORTH ACT SPORTS P. 002




WEST




NORTH

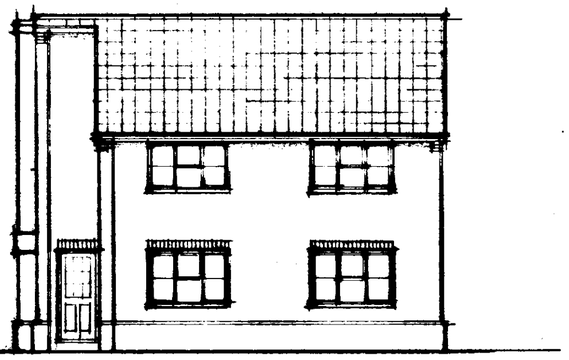

EAST

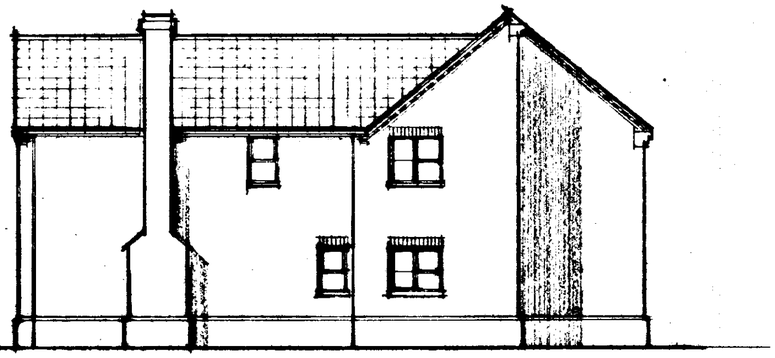

SOUTH

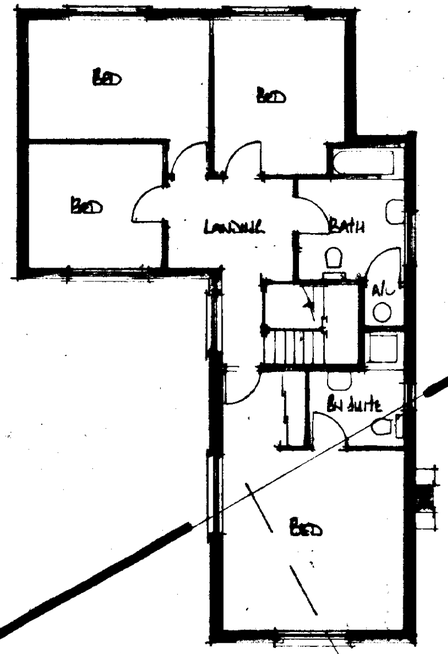

FIRST FLOOR PLAN

SOUTH HOLLAND DC
HOUSING & PLANNING
17 NOV 2000
Ref: 1364/00

A	Date	Revisions

© copyright

East Midlands Design Associates
"Willow Lodge",
Horseshoe Road,
Spalding
Lincs PE11 3JA
Tel Spalding (0775) 767988

Client: Mr. Mrs R Jose


Job Title: PROPOSED DWELLING at BACCATE COMMON SPALDING


Drawing Title: PLANS . ELEVATIONS


Scale: 1:100


Date: March 00 | Drawn by: AL


Drg No: 00/55/01 | Rev:

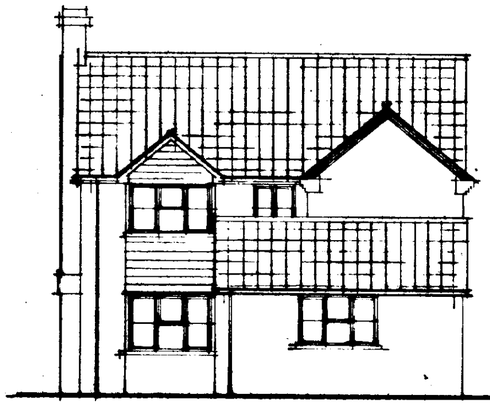

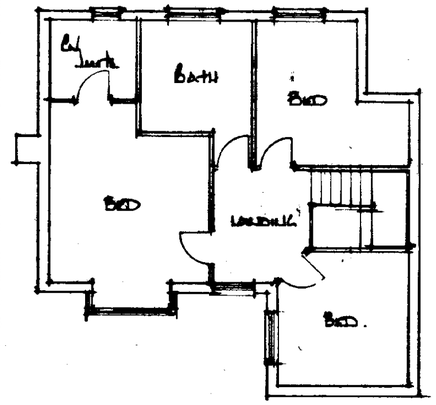

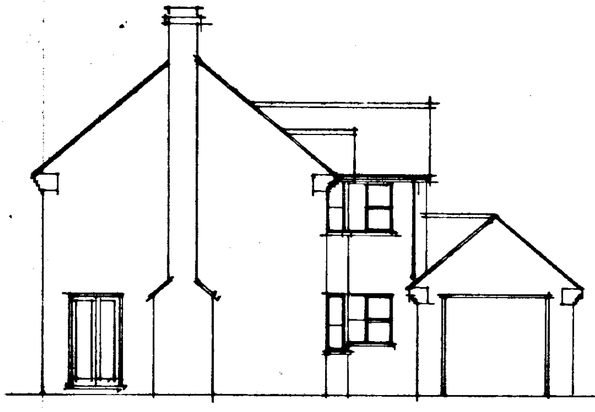

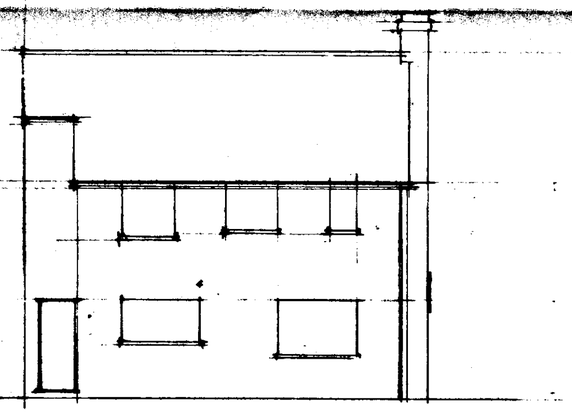

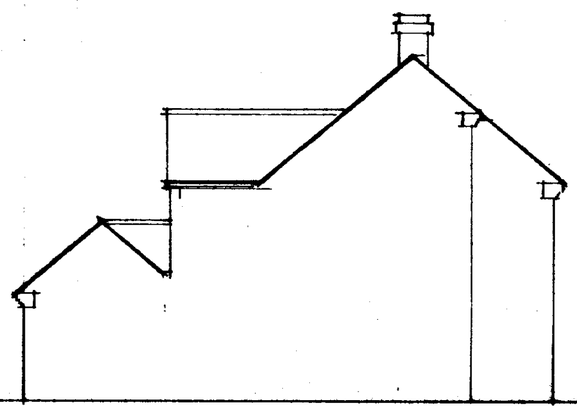

A. Wilkie 21-3-01
Smaller, better,
no guarantees
apply as we go
BJH

Barcode

SOUTH HOLLAND DC
HOUSING & PLANNING
19 MAR 2001
Ref:

A		
	Date	Revisions

© copyright

East Midlands Design Associates
"Willow Lodge",
Horseshoe Road,
Spalding,
Lincs PE11 3JA
Tel Spalding (0775) 767988

Client
Mr & Mrs R Jose

Job Title
Proposed Dwelling at Baccate Calvert Spalding

Drawing Title
Plans & Elevations

Scale 1:100

Date Mar 01 Drawn by AL

Drg No 00/55/02 Rev