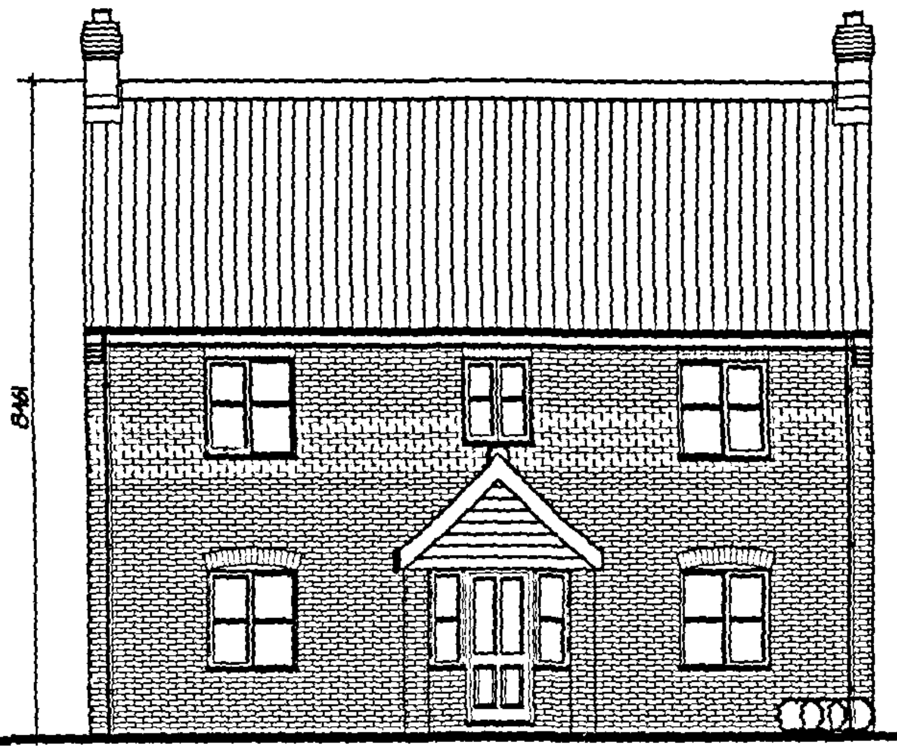

FRONT ELEVATION

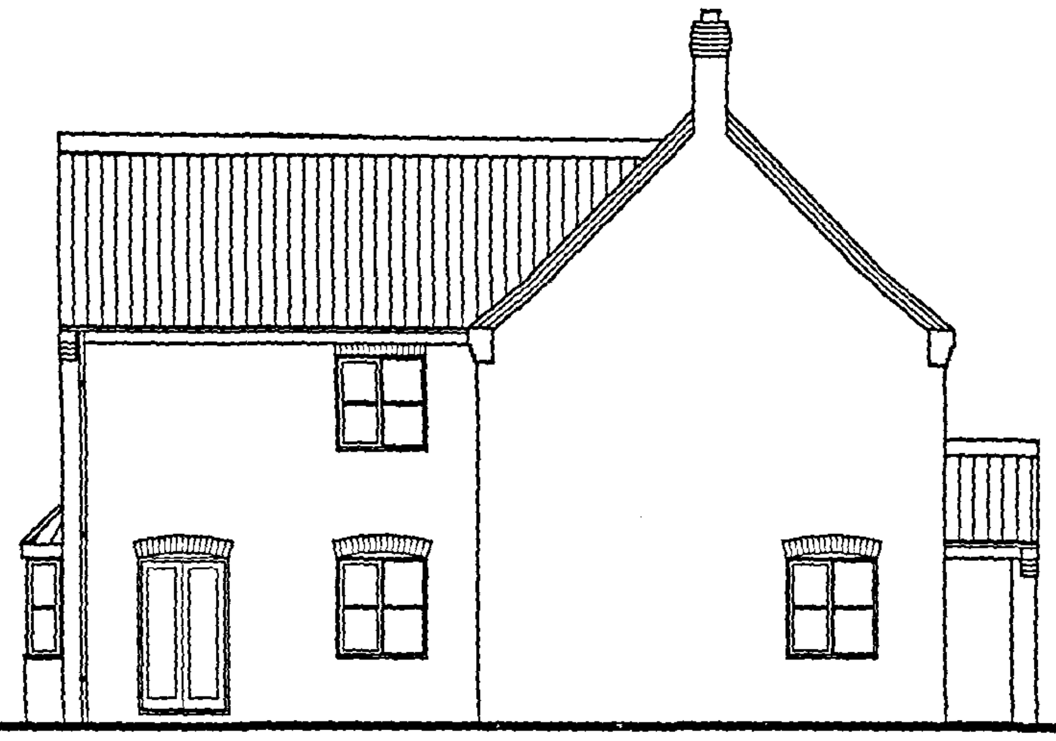

SIDE ELEVATION

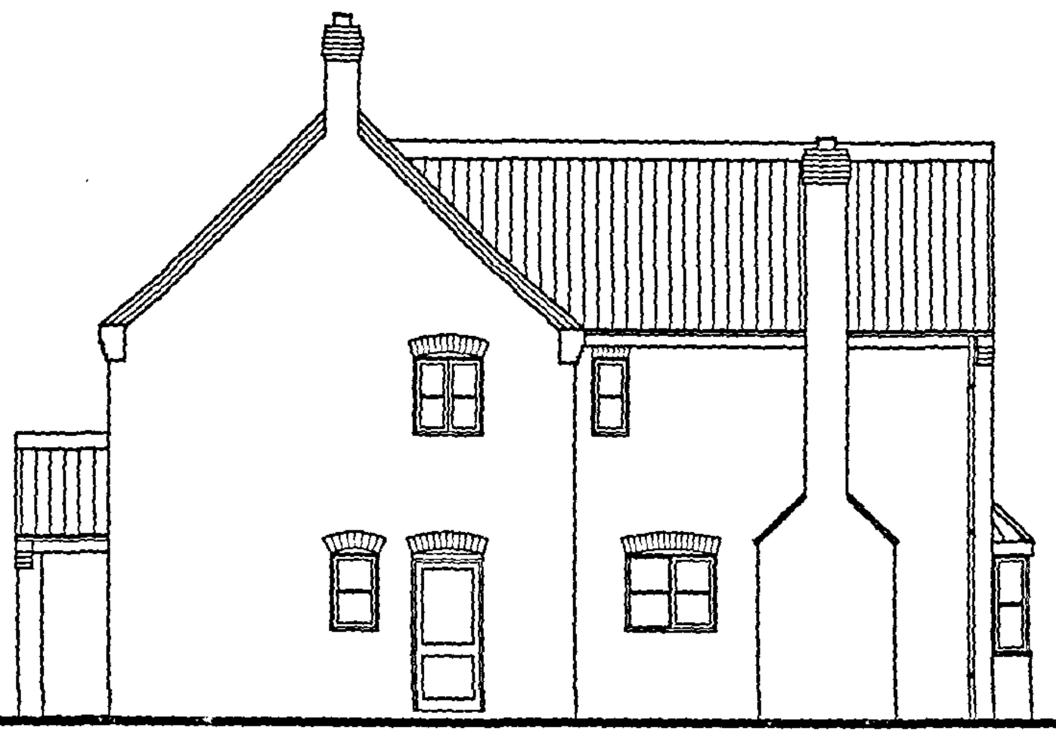

SIDE ELEVATION

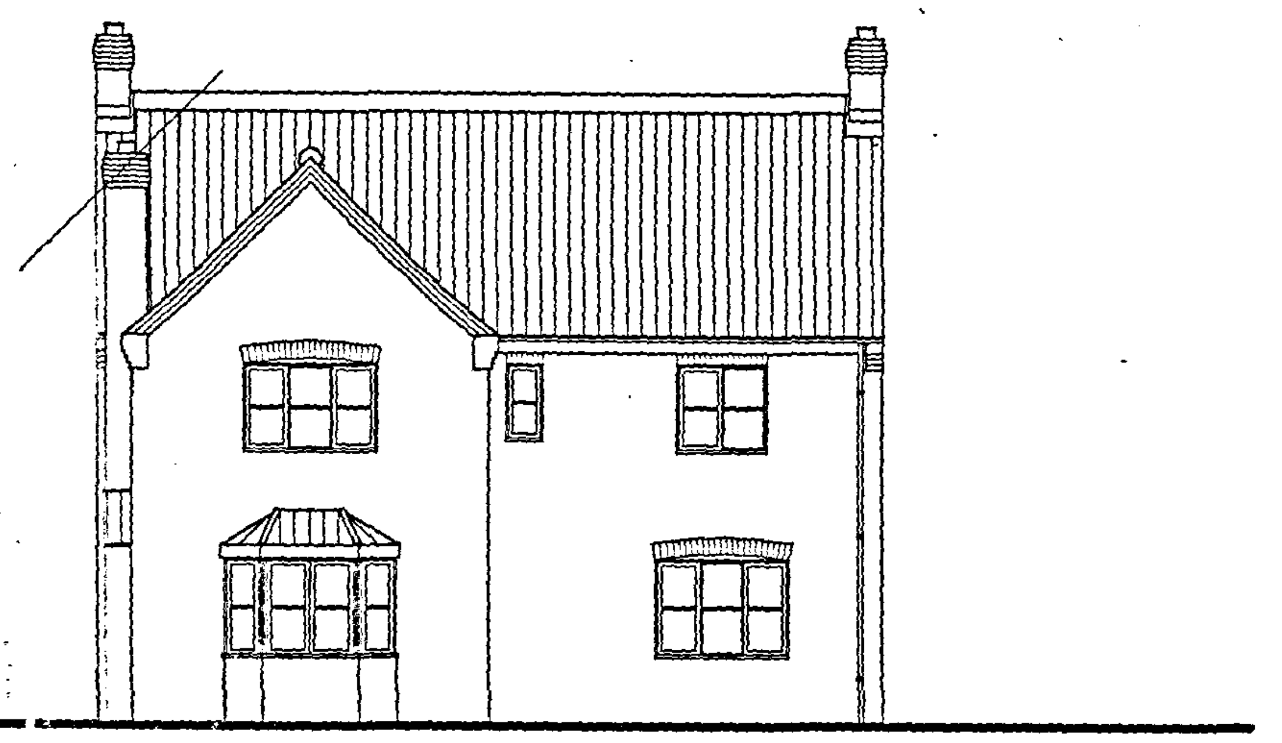

REAR ELEVATION

INDICATIVE LAYOUT ONLY.

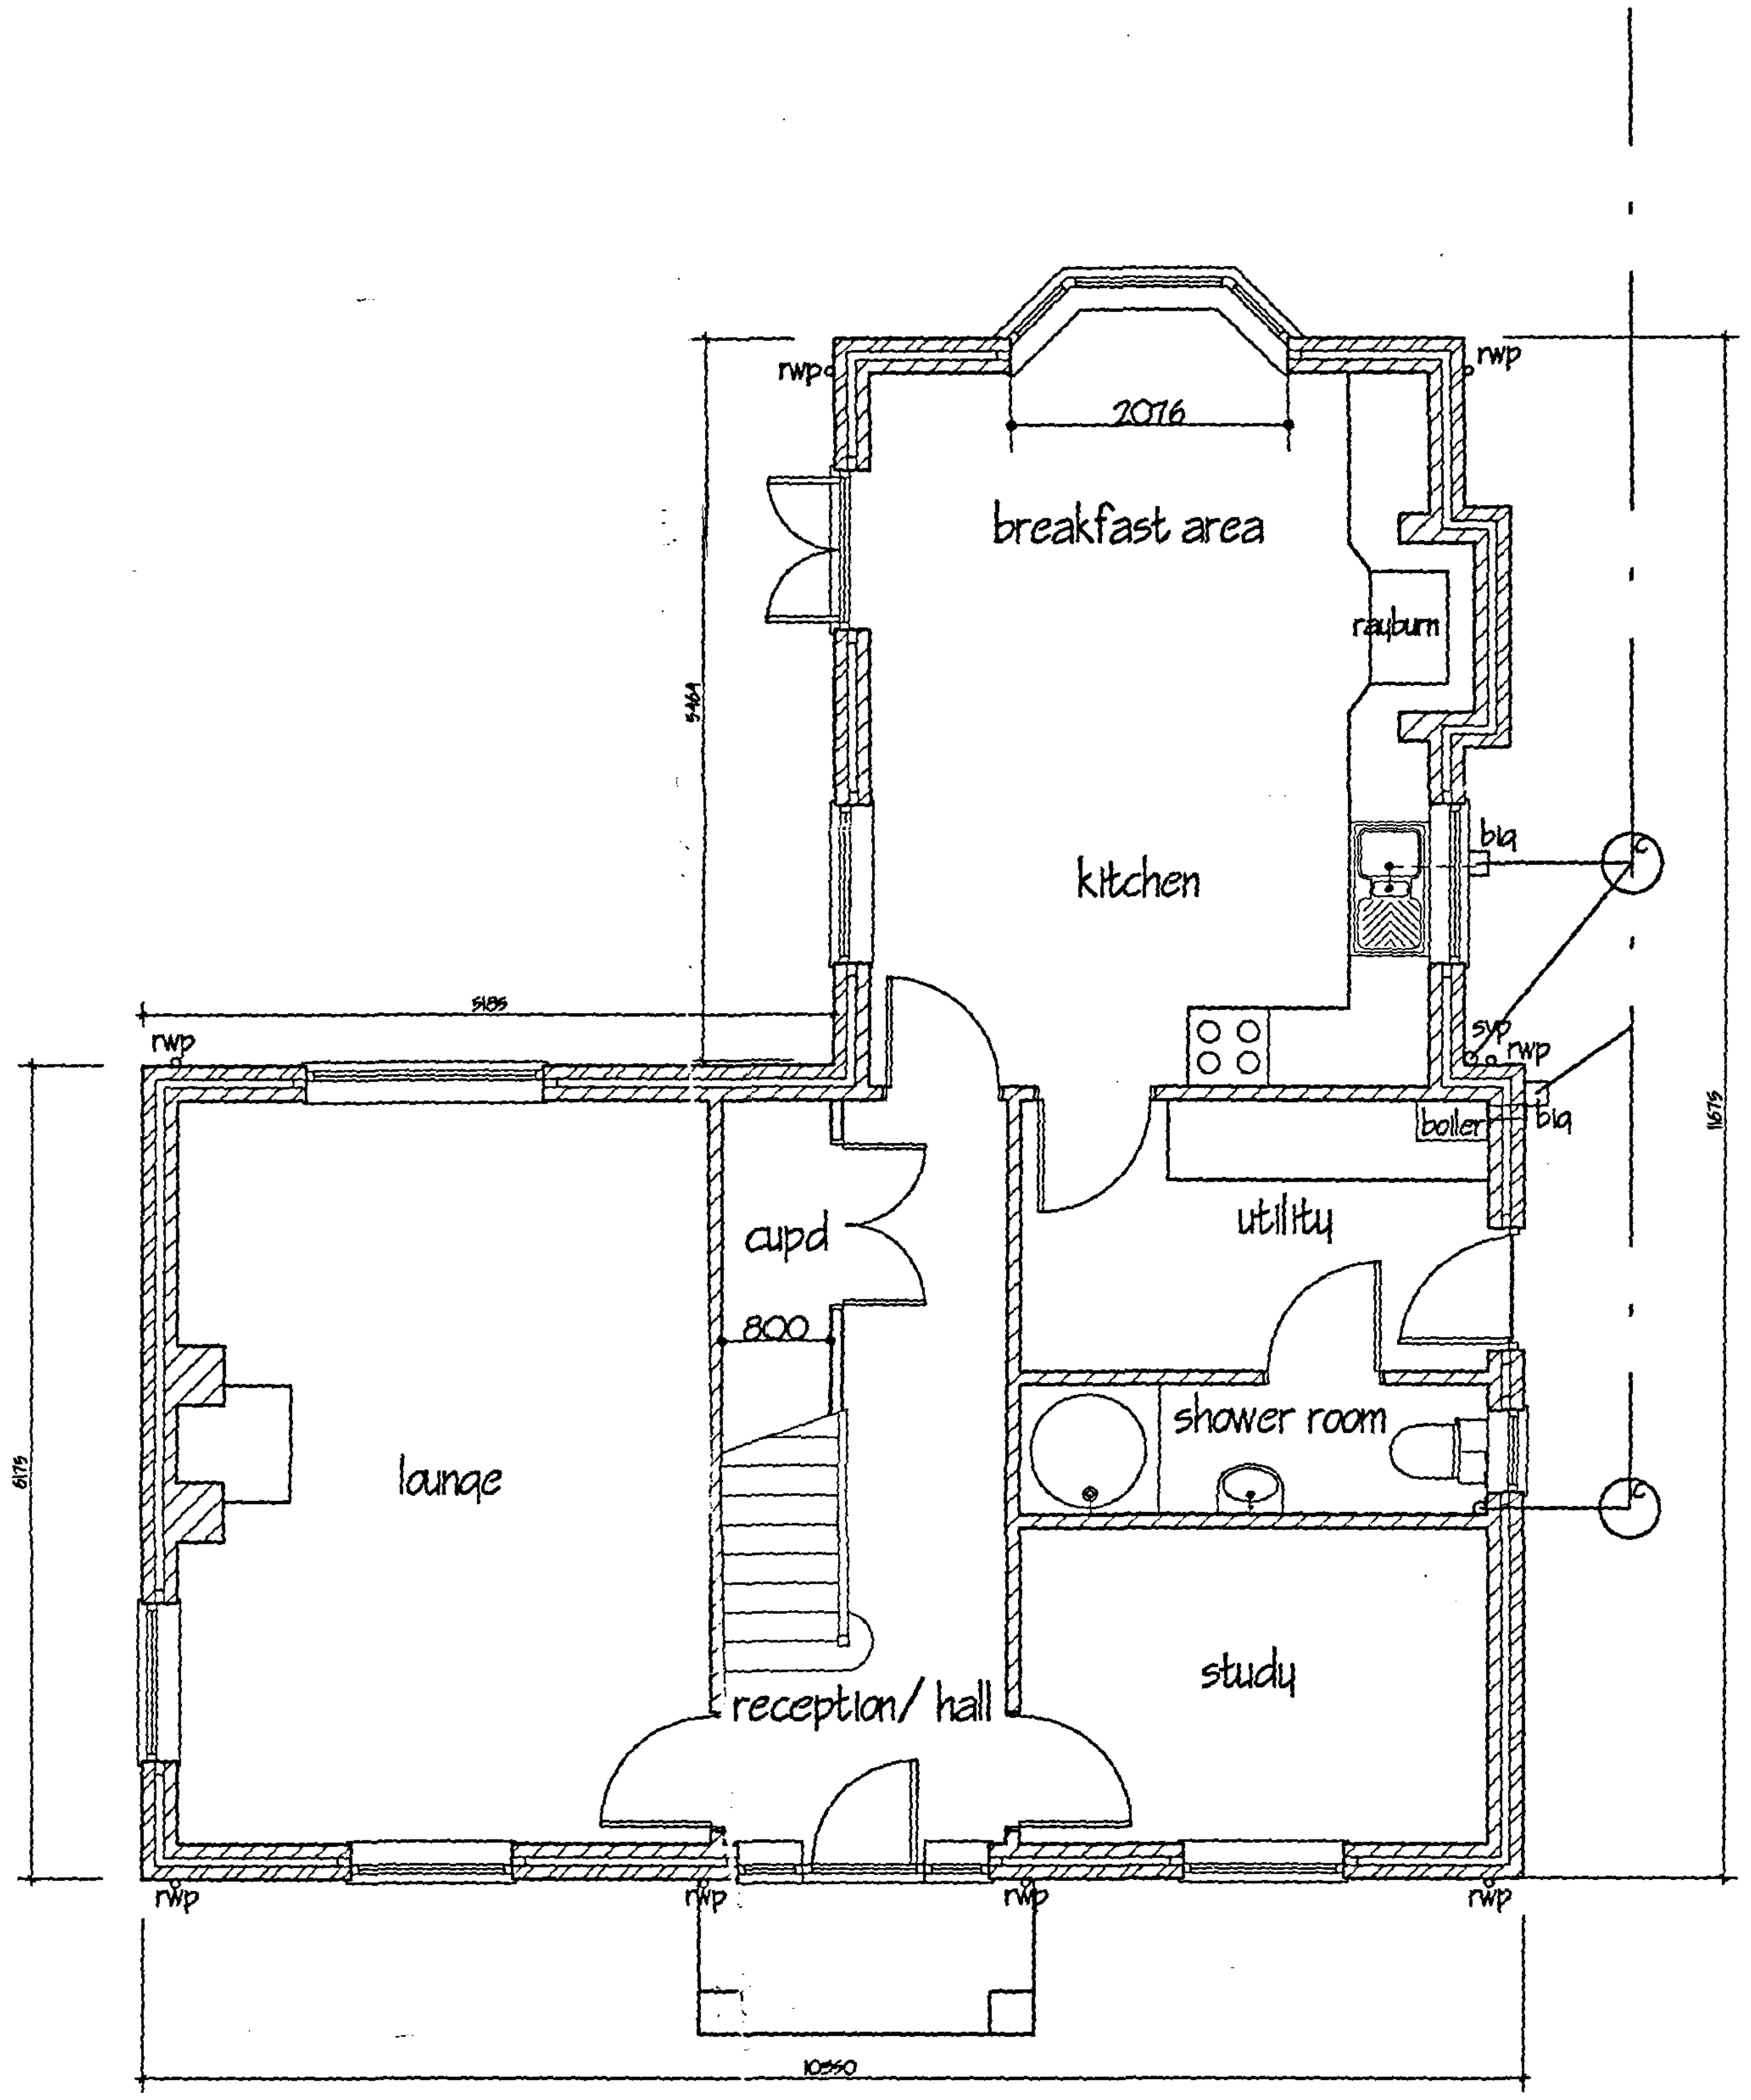

GROUND FLOOR LAYOUT PLAN

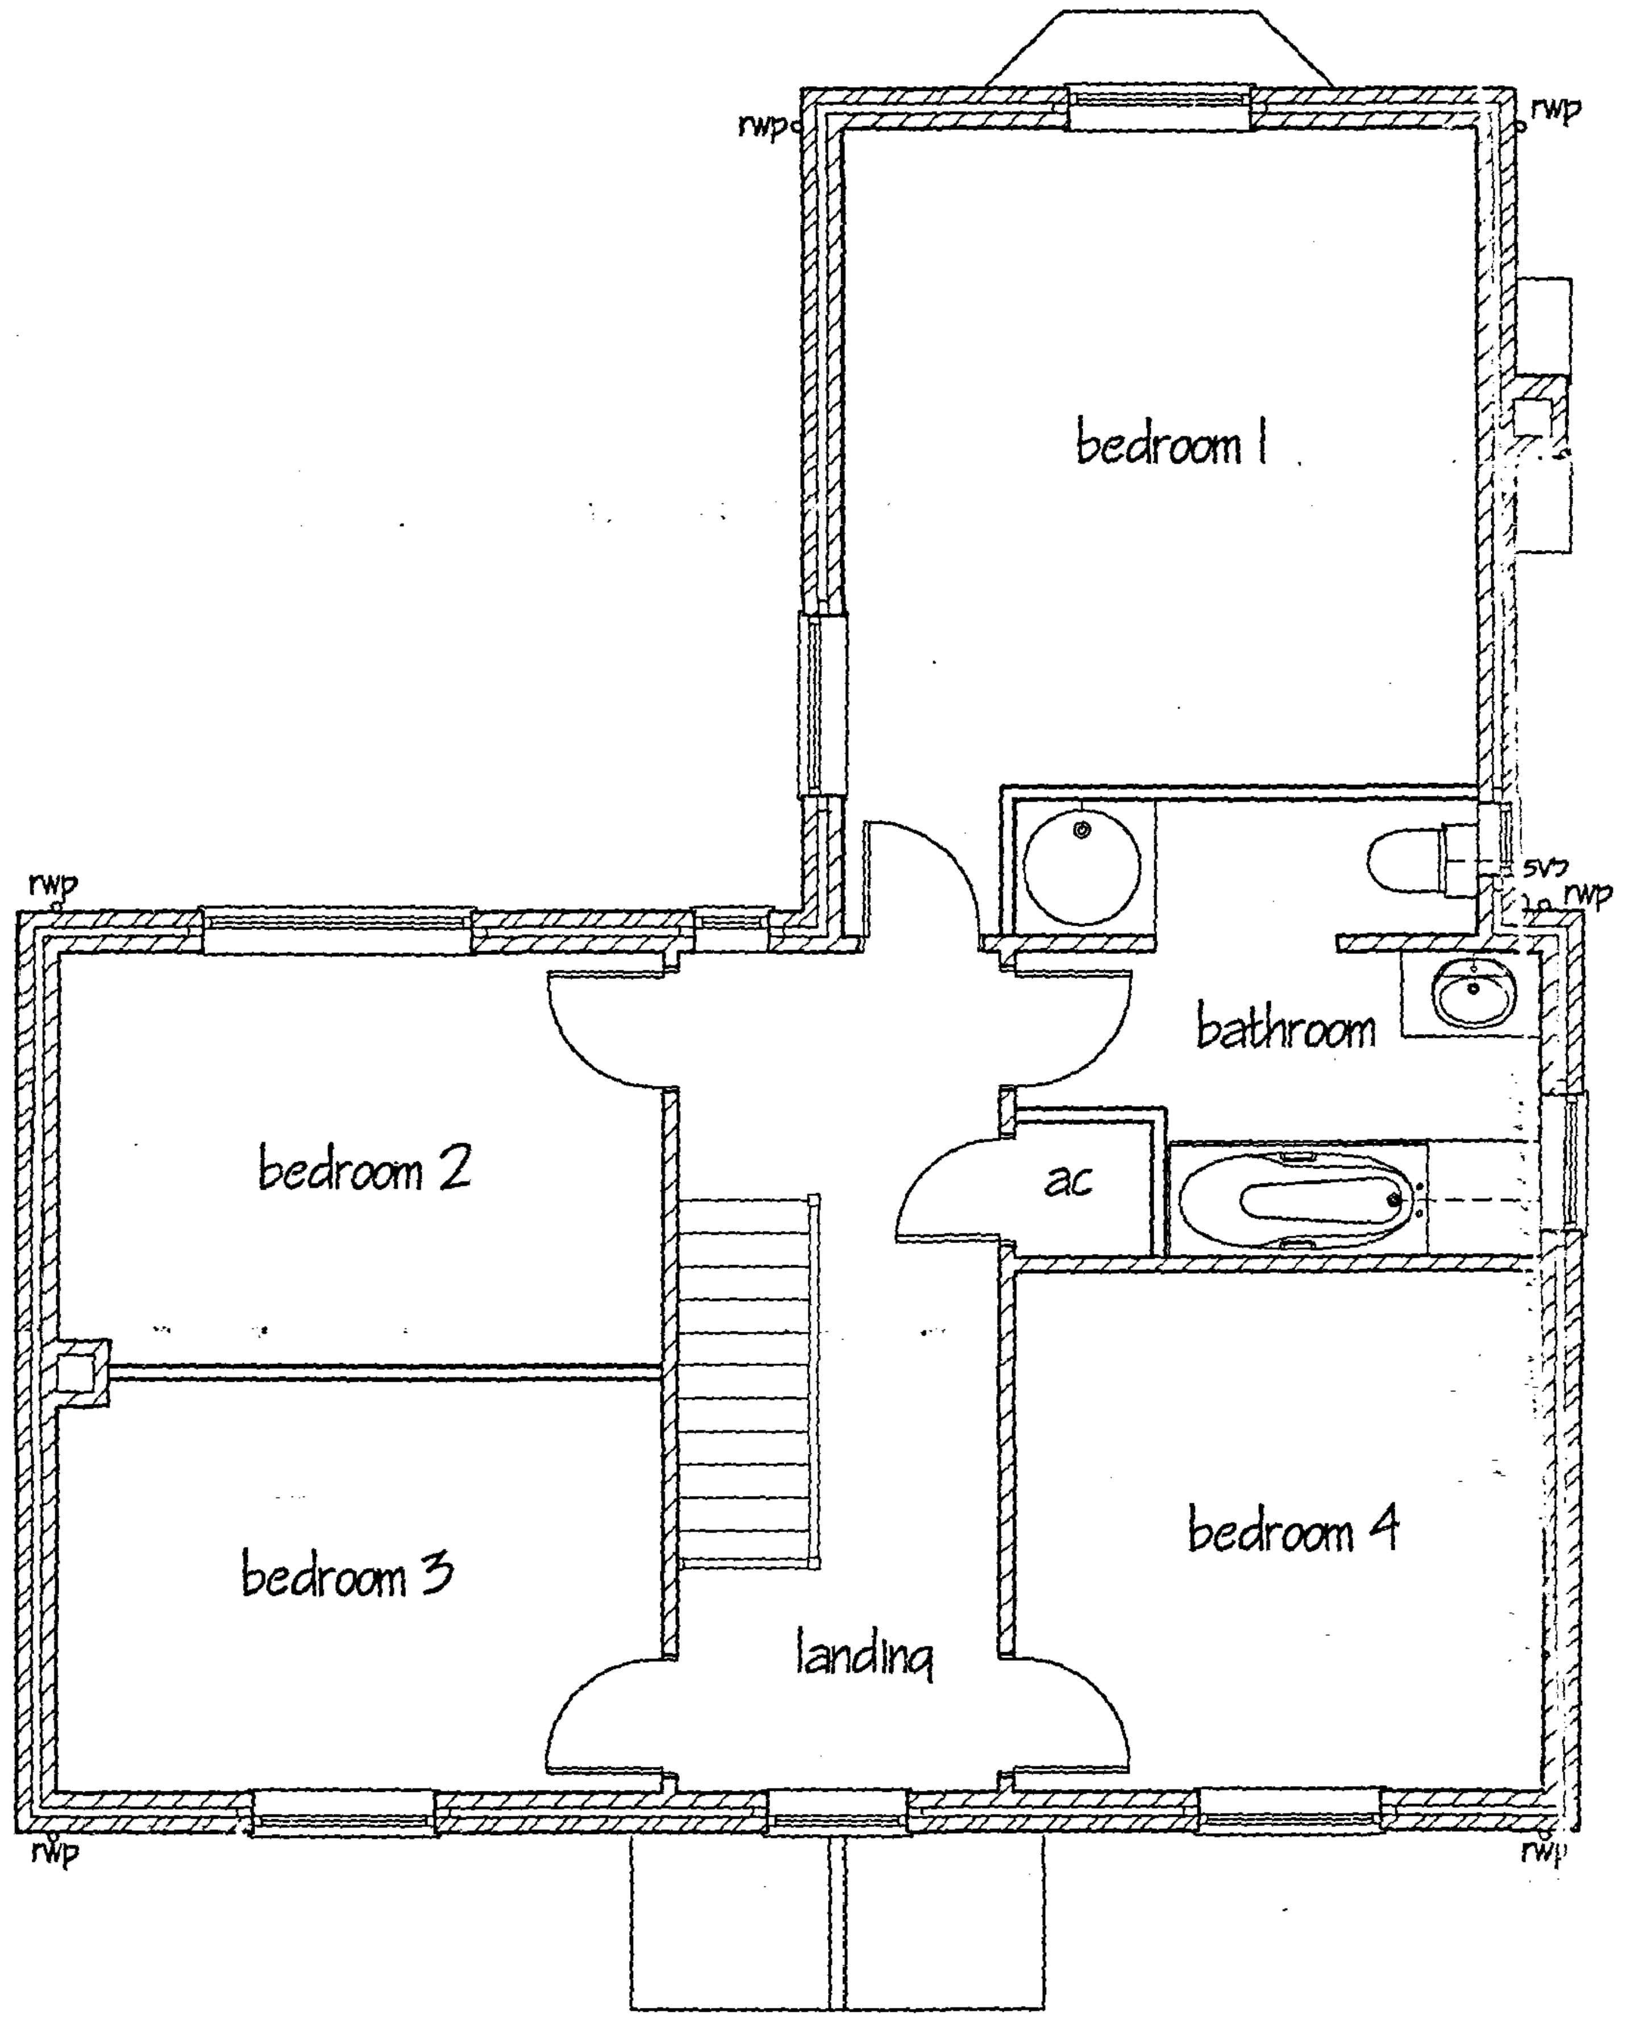

FIRST FLOOR LAYOUT PLAN

DETERMINED PLAN

ref	revision	date

G. R. MERCHANT
I.ENG AMICE FIWO

ARCHITECTURAL, STRUCTURAL AND LAND DRAINAGE CONSULTANTS

Unit 4, Wrights Mews
12A Park Road, Holbeach,
Spalding, Lincs. PE12 7EE
Tel: 01406 490800
Fax: 01406 425744
E-Mail: G. R. Merchant @ Merchant. F9. Co. UK

Project
RESIDENTIAL DEVELOPMENT
OFF BACKGATE
COWBIT
SPALDING LINCS

Plann…
2 0 OCT 2006
Date 14/06/06

Client
MR & MRS R BACON

Drawing
4 BEDROOM HOUSE
FLOOR PLANS & ELEVATIONS

Job Ref.
1471/ 06

Drawing No.
03.

Date
OCT '06

Drawn
SLH

Scales
1/ 50 1/ 100

DO NOT SCALE FROM THIS DRAWING