

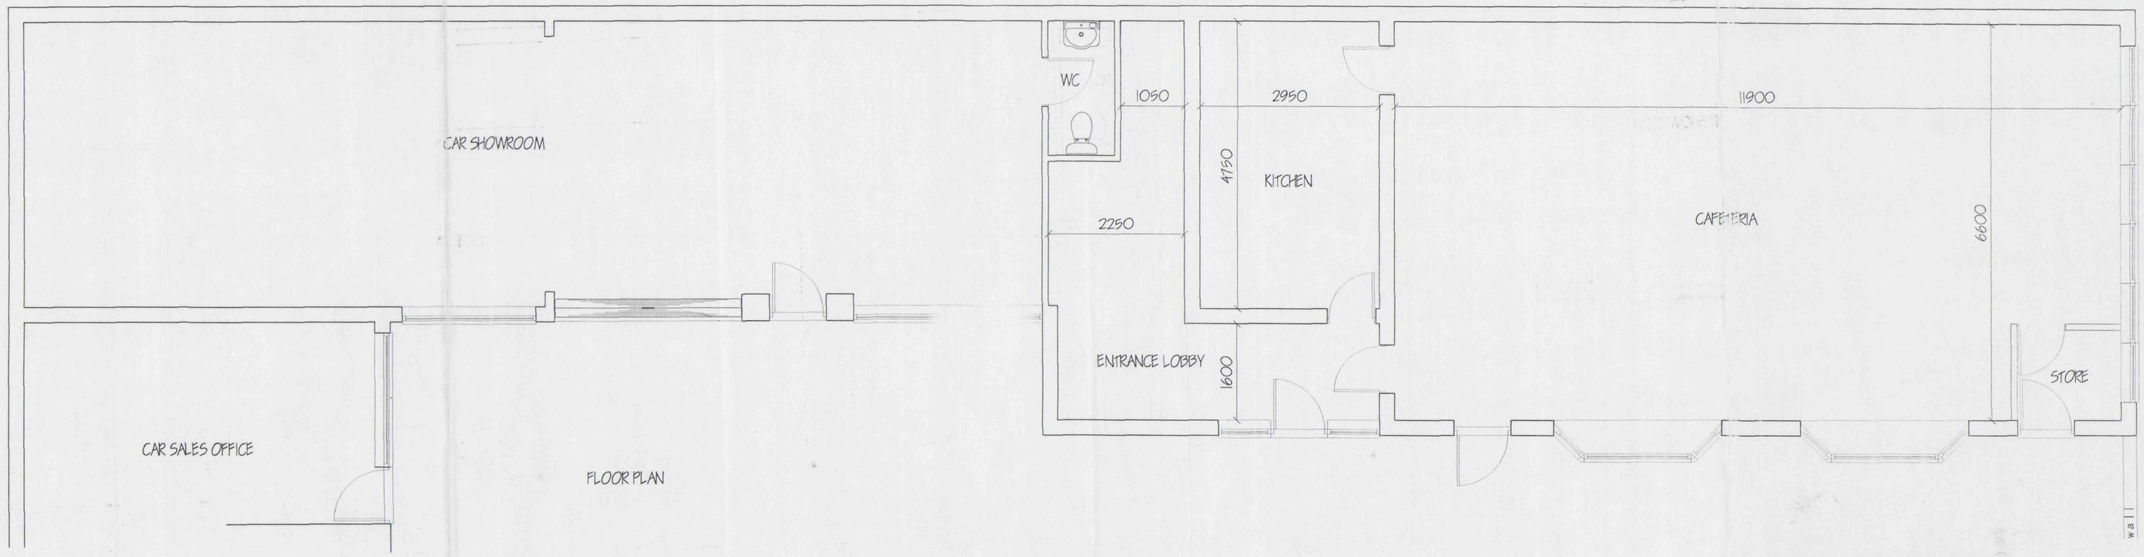



FLOOR PLAN

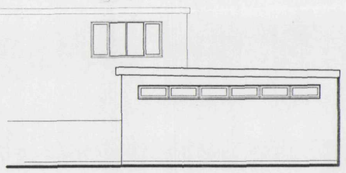

SIDE ELEVATION

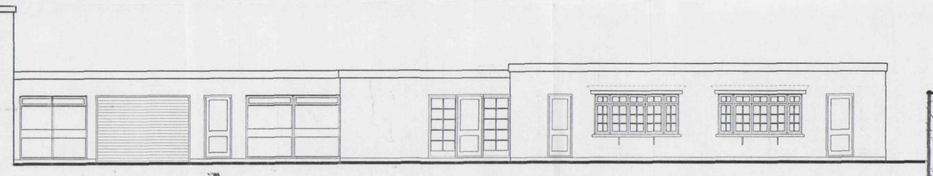


FRONT ELEVATION

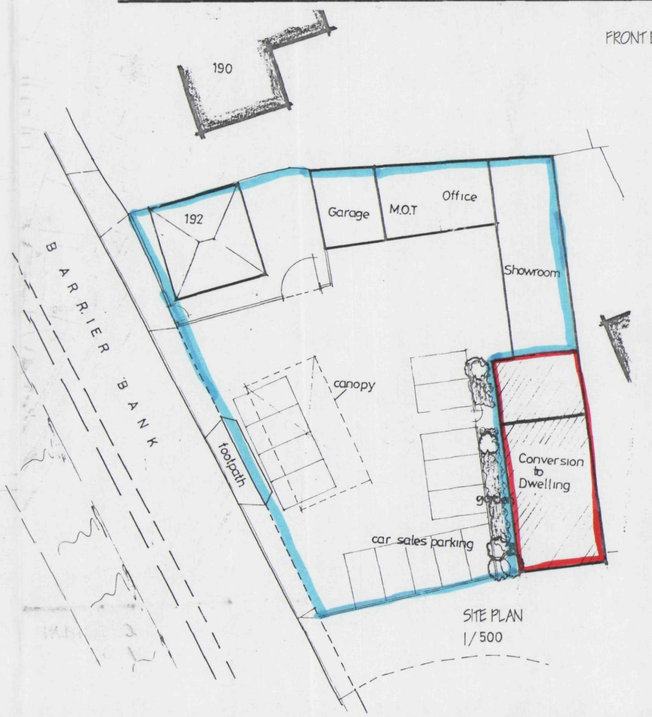

SITE PLAN
1/500

NORTH

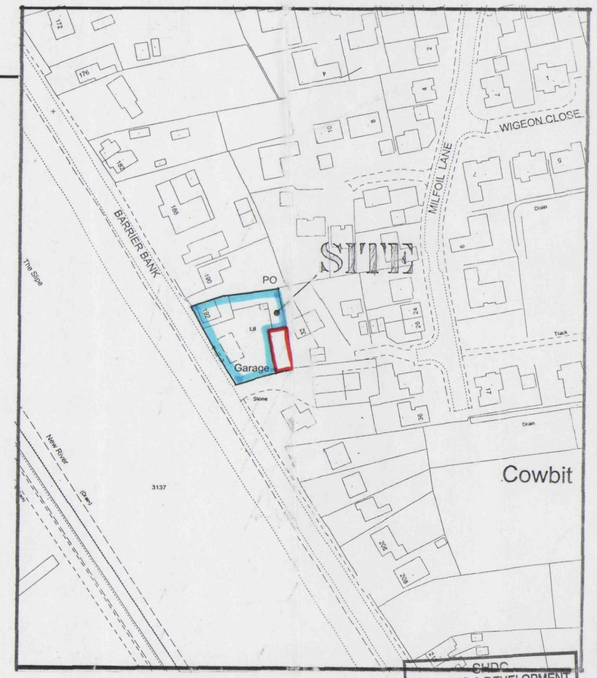

LOCATION PLAN
1/1250

PLANNING & DEVELOPMENT
24 NOV 2003
Ref. 1420/03

ref. revision date

G. R. MERCHANT
I.ENG AMICE FIWO
ARCHITECTURAL, STRUCTURAL AND LAND DRAINAGE CONSULTANTS
Unit 4, Wrights Mews
12A Park Road, Holbeach,
Spalding, Lincs. PE12 7EE
Tel: 01406 490800
Fax: 01406 425744
E-Mail: G. R. Merchant @ Merchant. FS. Co. UK

Project
CHANGE OF USE OF CAFETERIA TO DWELLING
FIVE WINDS FILLING STATION.
192 BARRIER BANK.
COWBIT.

Client
MR. G. H. MANLEL.

Drawing
FLOOR PLAN & ELEVATIONS.

DETERMINED PLAN

Job Ref.	Drawing No.
771-03	01
Date	Drawn
NOV '03	GRM

Scales
1/50 1/100 [unless otherwise stated]

DO NOT SCALE FROM THIS DRAWING
This drawing is copyright and may not be altered, issued, photographed or used for any other purpose other than that for which it is issued. The General Contractor is to check all dimensions on site and report any discrepancies to the Architect. All details shown on this drawing including foundations are based upon typical site conditions related to the area. No responsibility can be accepted for abnormal conditions which may be discovered during construction unless reported to the Architect on that design amendments may be considered. Site soil surveys are recommended in respect of foundations to establish specific site conditions before foundation work is undertaken. This drawing is limited in the amount of information disclosed and does not purport to contain a full specification of the works. It is solely for the purpose of obtaining Planning / Building Regulation approval. This drawing must not be used as a contract document alone. The works will not be supervised or inspected on site by G R Merchant or any representative thereof. It is the client or their appointed agents responsibility to control workmanship, substitution of materials, adherence to specification, variations to contract etc.
All materials to be new unless otherwise stated and all components and materials etc. to be used fitted and installed etc. in strict accordance with manufacturers instruction and relevant code of practice. Materials and construction to appropriate British standard specification or BBA certificate or European code equivalent. The Employer / Client shall ensure that the selected contractor is competent to carry out the design and construction and shall comply with the Health & Safety Regulations for Building and Construction Works. The Employer / Client is advised that should the works need to comply with the Construction (Design and Management) Regulations an independent Planning Supervisor will be required. The works shall comprise of all that is written on the drawing and outlets, work that may not specifically shown but may be reasonably inferred as necessary to carry out the works shall be deemed to be included.