


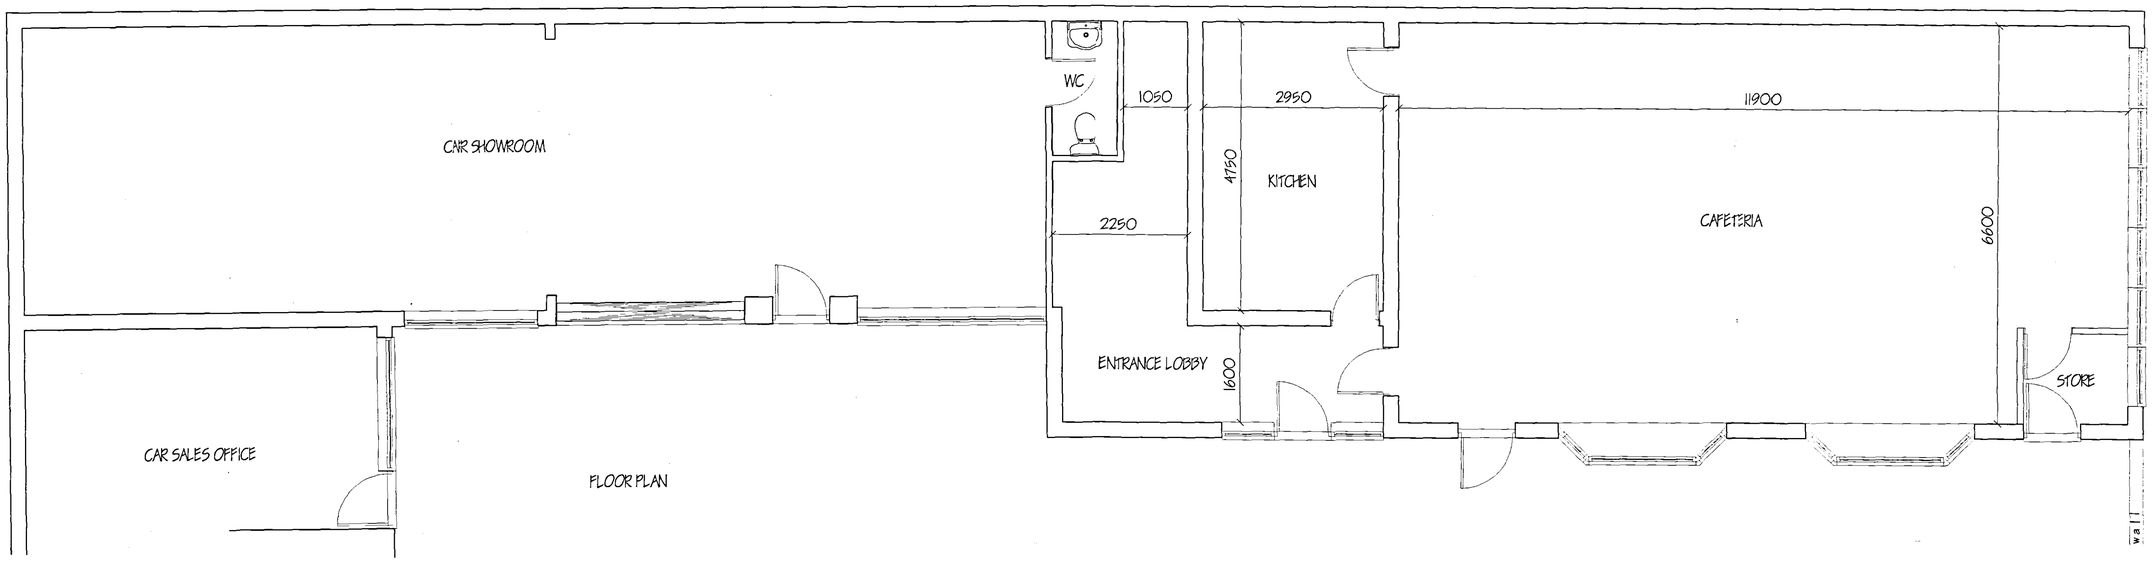


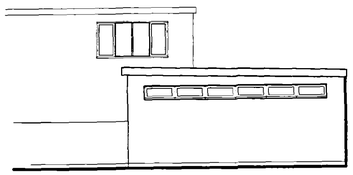


SIDE ELEVATION

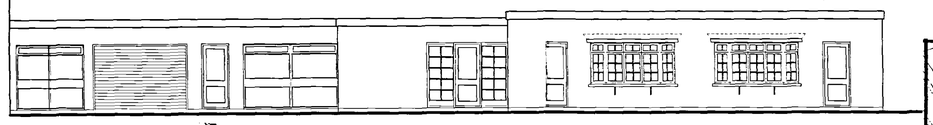

FRONT ELEVATION

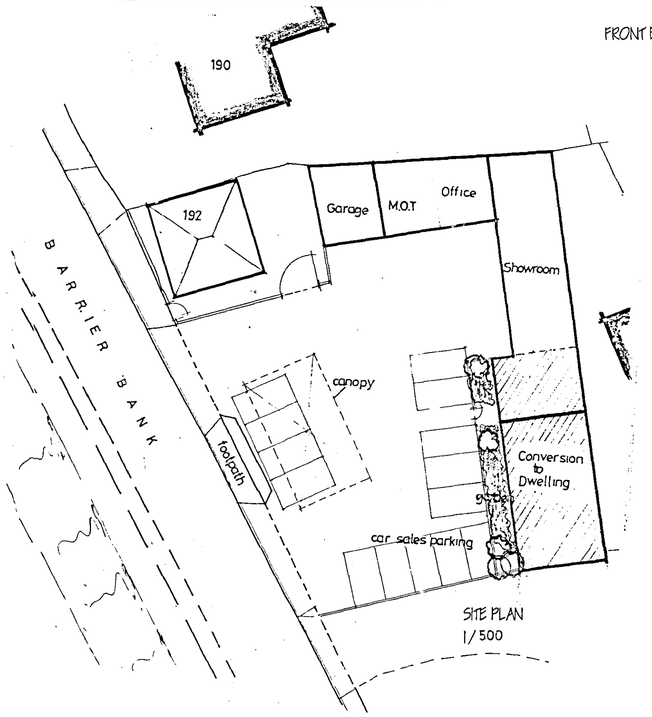

SITE PLAN
1/500

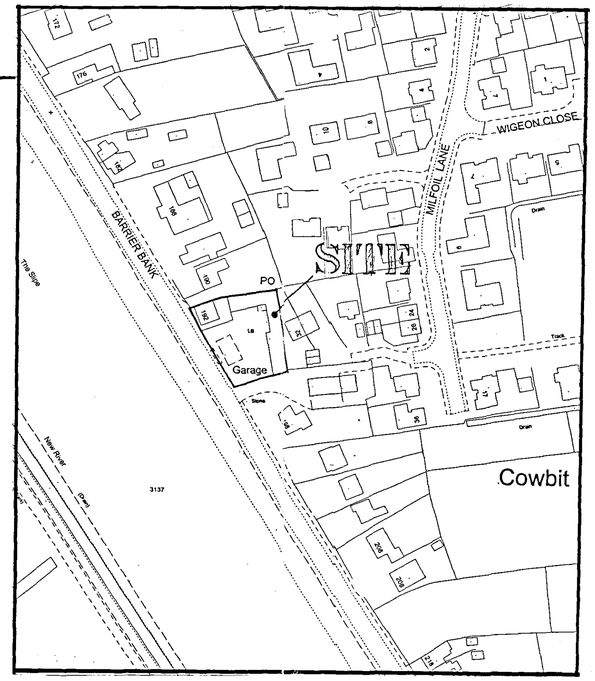

LOCATION PLAN
1/1250

ref. revision date

G. R. MERCHANT BSc
I.ENG AMICE FIWO

ARCHITECTURAL, STRUCTURAL AND LAND DRAINAGE CONSULTANTS

Unit 4, Wrights Mews
12A Park Road, Holbeach,
Spalding, Lincs. PE12 7EE
Tel: 01406 490800
Fax: 01406 426744
E-Mail: G. R. Merchant @ Merchant. Fsnet. Co. UK

Project
CHANGE OF USE OF CAFETERIA TO DWELLING.
FIVE WINDS FILLING STATION.
192 BARRIER BANK.
COWBIT.

Client
MR. G. H. MANUEL.

Drawing
FLOOR PLAN & ELEVATIONS.

Job Ref.	Drawing No.
771-05	01
Date	Drawn
NOV '05	GRM

Scales
1/50 1/100 [unless otherwise stated]

DO NOT SCALE FROM THIS DRAWING

This drawing is copyright and may not be altered, traced, photographed or used for any other purpose other than that for which it is issued. The Owner/Client is to inspect all dimensions on site before any work starts & the Architect is to be informed of any discrepancies. This drawing includes for Boundaries are shown approximately only and are subject to confirmation by a Land Survey. Allowance is allowed for abnormal conditions which may be discovered during construction unknown to or not noted by the Architect so that design amendments may be considered. Site and surveys are recommended in respect of foundations to establish specific site conditions before foundation work is undertaken. This drawing is limited in the amount of information contained and does not purport to contain a full specification of the works. It is solely for the purposes of obtaining Planning / Building Regulation approval. This drawing must not be used as a contract document alone. The works will not be supervised or inspected on site by G.R.Merchant or any representative thereof. It is the client or their appointed agents responsibility to control workmanship, substitution of materials, adherence to specification, variations to contract etc.

All materials to be new unless otherwise stated and all components and materials etc. to be used fixed and installed etc. in all in accordance with manufacturers instruction and relevant code of practice. Materials shall conform to appropriate British Standard specification or BBA certificate or other European equivalent. The Employer / Client shall ensure that the contractor carries out his work in accordance with the current Building Regulations and that all necessary notices are served relative to legislation for Building sites and Work places. The Employer / Client is advised that should the works need to comply with the Construction Design and Management Regulations an Independent Planning Supervisor will be required. The works shall comprise of all that is shown on the drawing and details. Work shall also not specifically shown but may be reasonably inferred as necessary to carry out the works shall be deemed to be included.