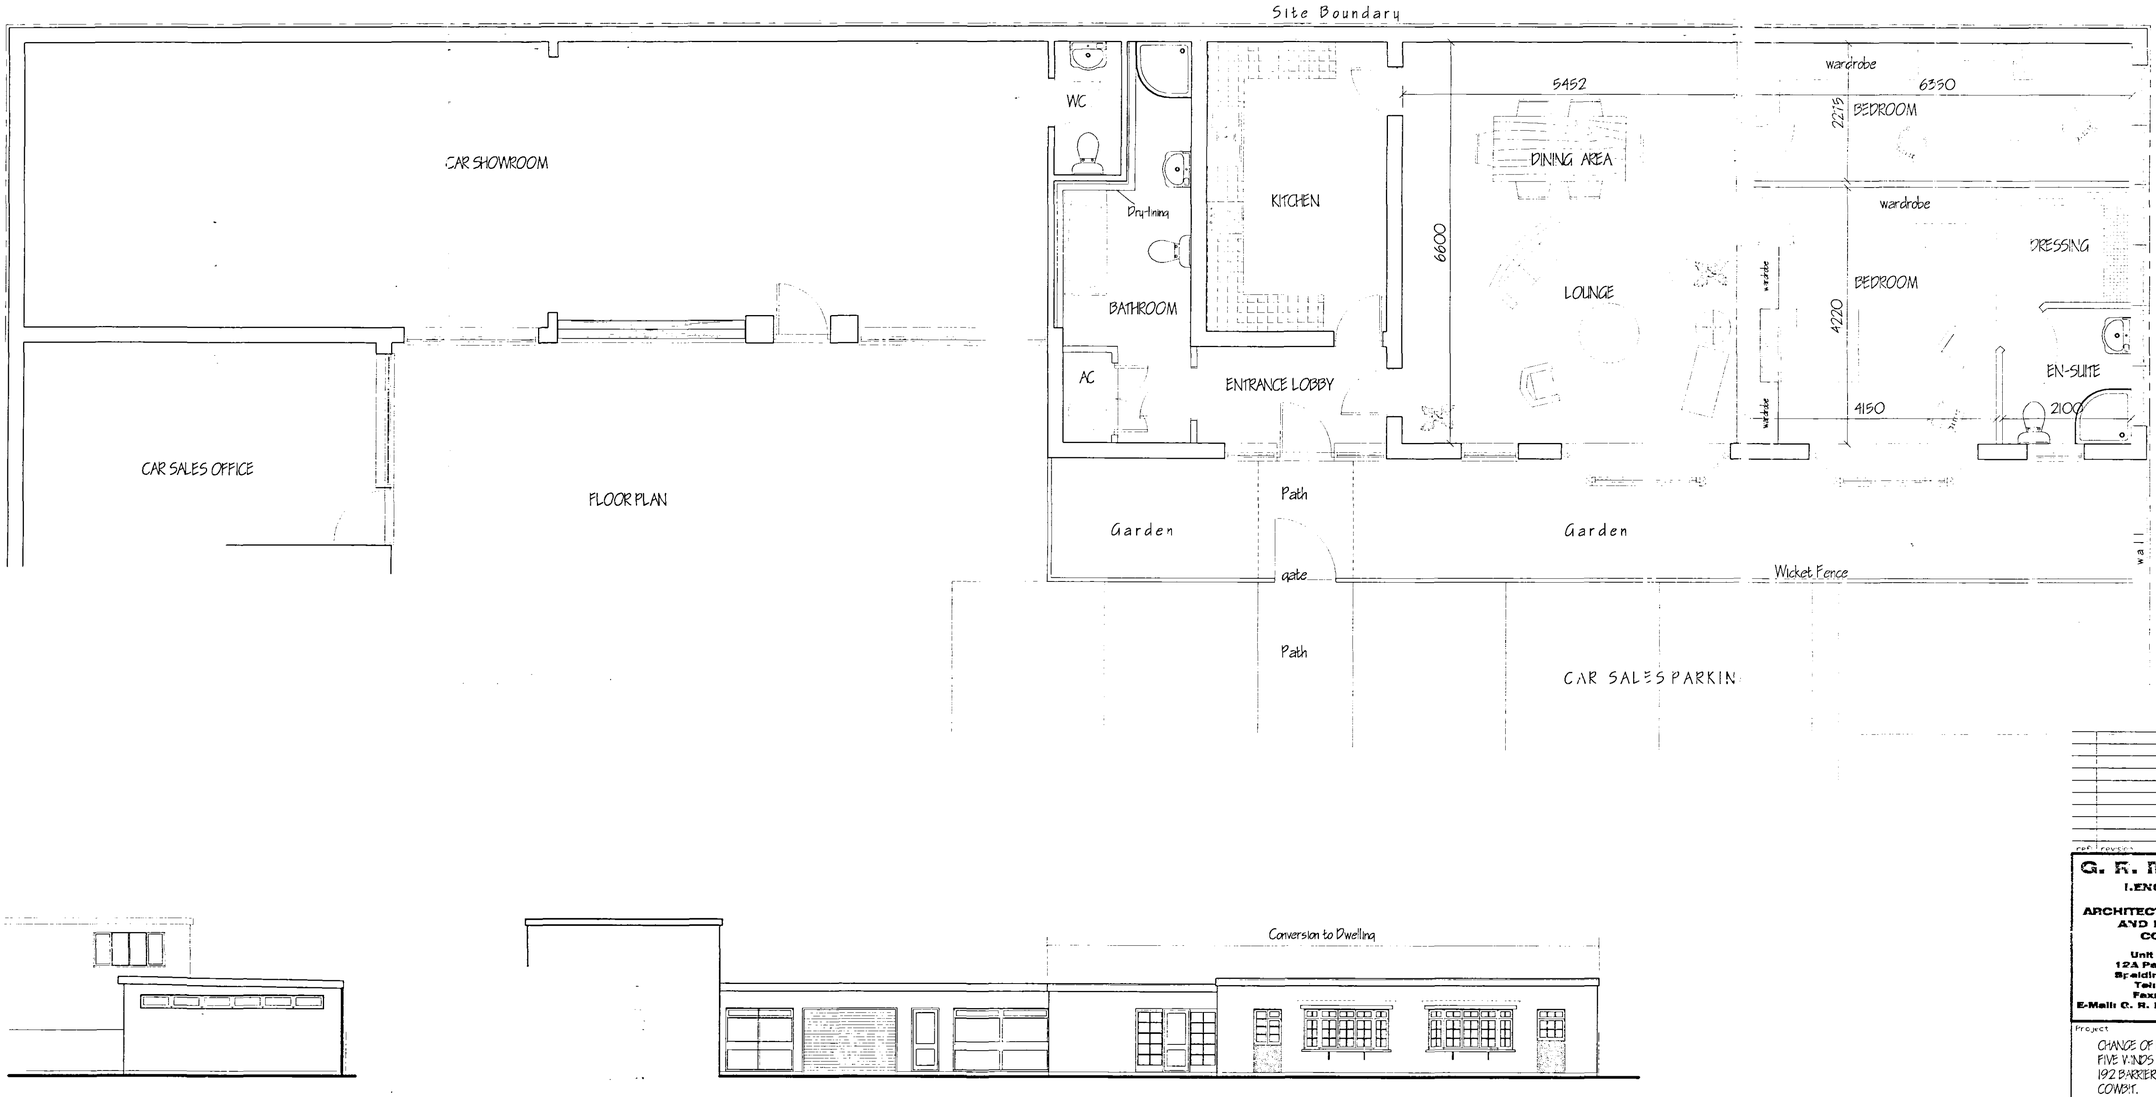


SIDE ELEVATION

FRONT ELEVATION

ref	revision	date

G. R. MERCHANT BSc
I.ENG AMICE FIWO

ARCHITECTURAL, STRUCTURAL AND LAND DRAINAGE CONSULTANTS

Unit 4, Wrights Mews
12A Park Road, Holbeach,
Spalding, Lincs. PE12 7EE
Tel: 01406 420800
Fax: 01406 425744
E-Mail: G. R. Merchant @ Merchant. Ftd. Co. UK

Project
CHANGE OF USE OF CAFETERIA TO DWELLING
FIVE WINDS FILLING STATION.
192 BARRIER BANK.
COWBIT.

Client
MR. G. H. MANUEL.

Drawing
FLOOR PLAN & ELEVATIONS.
- PROPOSED

Job Ref.	Drawing No.
771-05	02
Date: NOV '05	Drawn: GRM

Scales
1/50 1/100

DO NOT SCALE FROM THIS DRAWING

This drawing is copyright and may not be altered, traced, photographed or used for any other purposes other than that for which it is issued. The General Contractor is to check all dimensions on site and report all discrepancies to the Architect. All details shown on the drawing including foundations are based upon typical site conditions related to the area. No responsibility can be accepted for abnormal conditions which may be discovered during construction unless reported to the Architect before the commencement of work. Any amendments required by the Local Authority in the course of building control must be confirmed in writing to the Architect before work commences. This drawing is strictly - in the amount of information contained and does not purport to contain a full specification of the works. It is issued for the purpose of obtaining Planning / Building Regulation approval. The drawing must not be used as a contract document alone. The works will not be supervised by the Architect who only (a) if specified in any representations thereof, it is the client or their appointed agents responsibility to appoint contractors and/or, quantities or materials, adherence to specification, variations to be agreed etc.

All materials to be new unless otherwise stated and to components and materials etc. to be used British and Metarial in accordance with manufacturers instruction and relevant codes of practice. Work to be in accordance with the client specification or BSA clerk's work of detail. The Employer / Client shall ensure that the necessary consents and approvals have been obtained from the appropriate authorities and that all necessary arrangements are made for the Contractor to comply with the requirements of the Construction (Design and Management) Regulations as amended from time to time. It is assumed that the works shall comprise of all that is shown on the drawing(s) and as may be reasonably inferred therefrom. Work not shown or described on the drawing(s) but necessary for the proper completion of the works shall be included in the contract sum.

DETERMINED PLAN

SHDC
PLANNING & DEVELOPMENT
24 NOV 2003
Ref. 1420/03