



WEST ELEVATION
Scale 1:50




EAST ELEVATION
Scale 1:50

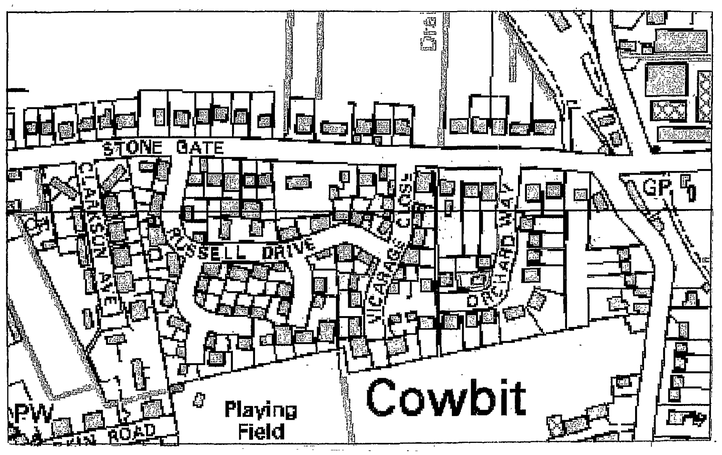

LOCATION PLAN
Scale 1:2500

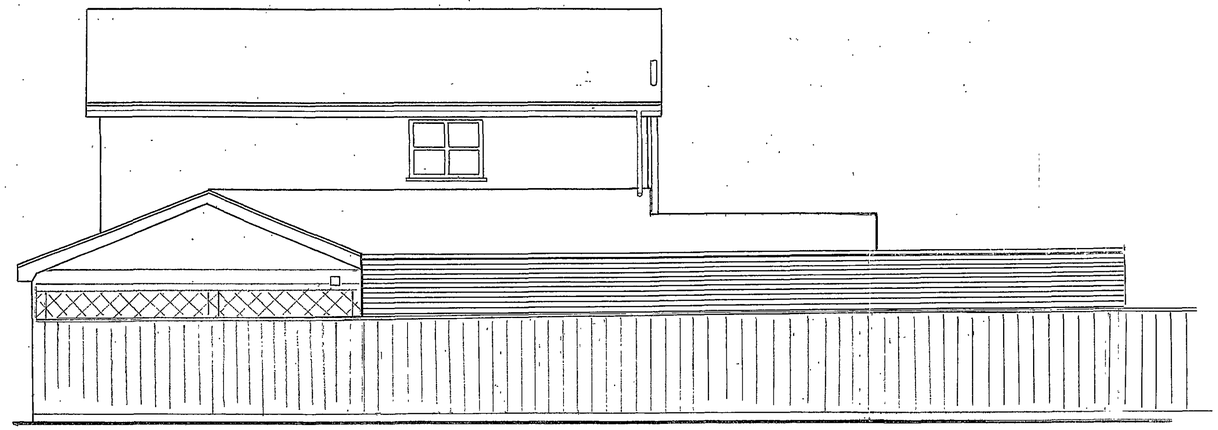

NORTH ELEVATION
Scale 1:50

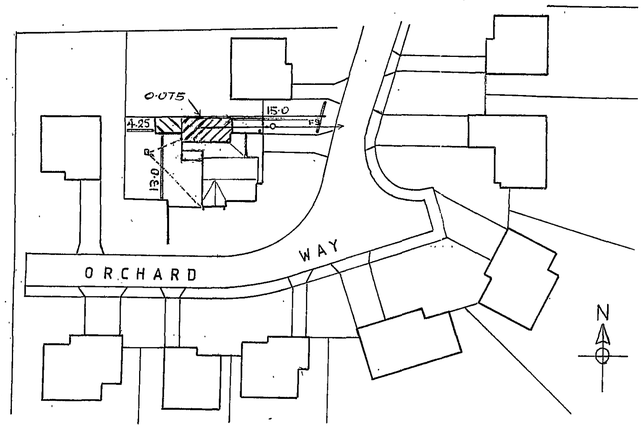

SITE PLAN
Scale 1:500



Notes

Existing building

Butterley Heather Wirecut Rustic facing bricks with Redland Regent Farmhouse red roof tiles.

Proposed extension

Brickwork to match existing facing brick in colour and texture. Roof to be asphalt or fibreglass flat roof, grey in colour. External double doors and windows to be white PVc. Roof drainage to be black plastic to match existing.

Note

North elevation shows existing boundary fence to give true representation of view from neighbouring property. There will be no openings, vents or drainage along the north elevation

All dimensions in metres

PLANNING
FILE COPY

SHDC
Planning & Development
31 OCT 2007
Ref: 1442/07

Project

Title PROPOSED EXTENSION TO No. 8 ORCHARD WAY, STONEGATE, COWBIT.

Scale	Date	Sheet Size
As shown		A1

Drawn	Traced	Checked	Approved

Drg. No. 8 / OWC / 265 / 179/rev A

Revision

ZEALID (UK) LTD