

WEST ELEVATION
Scale 1:50



EAST ELEVATION
Scale 1:50

Notes

Existing building


Butterley Heather Wirecut Rustic facing bricks with Redland Regent Farmhouse red roof tiles.

Proposed extension


Brickwork to match existing facing brick in colour and texture. Roof to be asphalt or fibreglass flat roof, grey in colour. External double doors and windows to be white PVc. Roof drainage to be black plastic to match existing.

Note


North elevation shows existing boundary fence to give true representation of view from neighbouring property. There will be no openings, vents or drainage along the north elevation

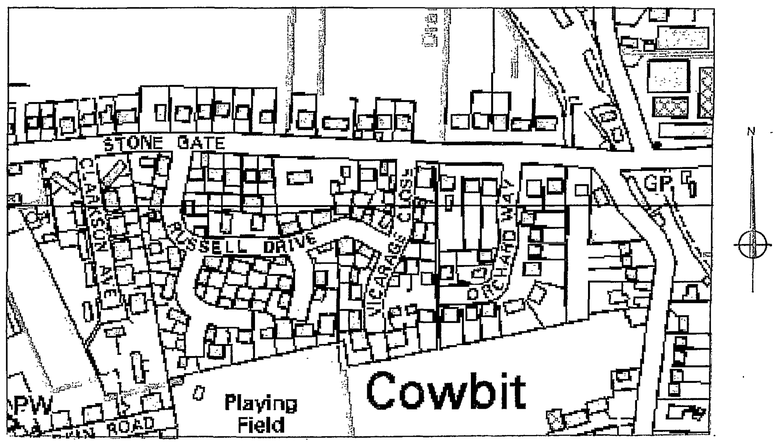

LOCATION PLAN
Scale 1:2500

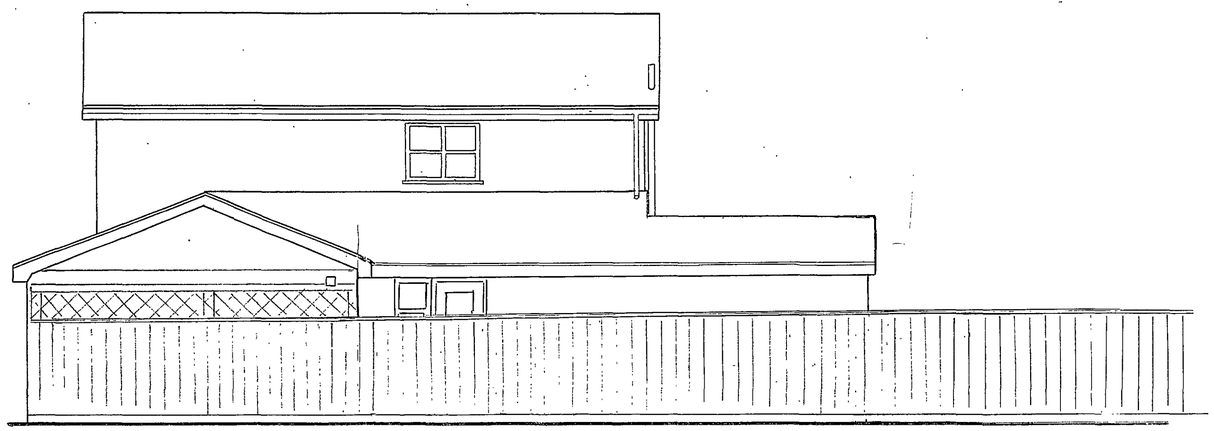

NORTH ELEVATION
Scale 1:50

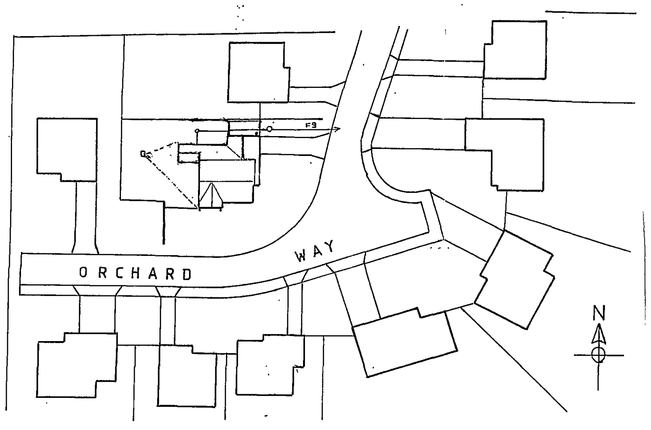

SITE PLAN
Scale 1:500



PLANNING PLAN

Planning Department
14 NOV 2007
Ref: 1442/07

Project
Existing elevations

Title
PROPOSED EXTENSION TO No. 8 ORCHARD WAY, STONEGATE, COWBIT.

Scale		Date	Sheet Size
As shown			A1
Drawn	Traced	Checked	Approved

Drg. No. 8/OWC/265/179/rev A

Revision

OZALID (UK) LTD