
105 NORTH STREET. CROWLAND. PETERBOROUGH. PE6 0EG

drawing number
NP/103/A



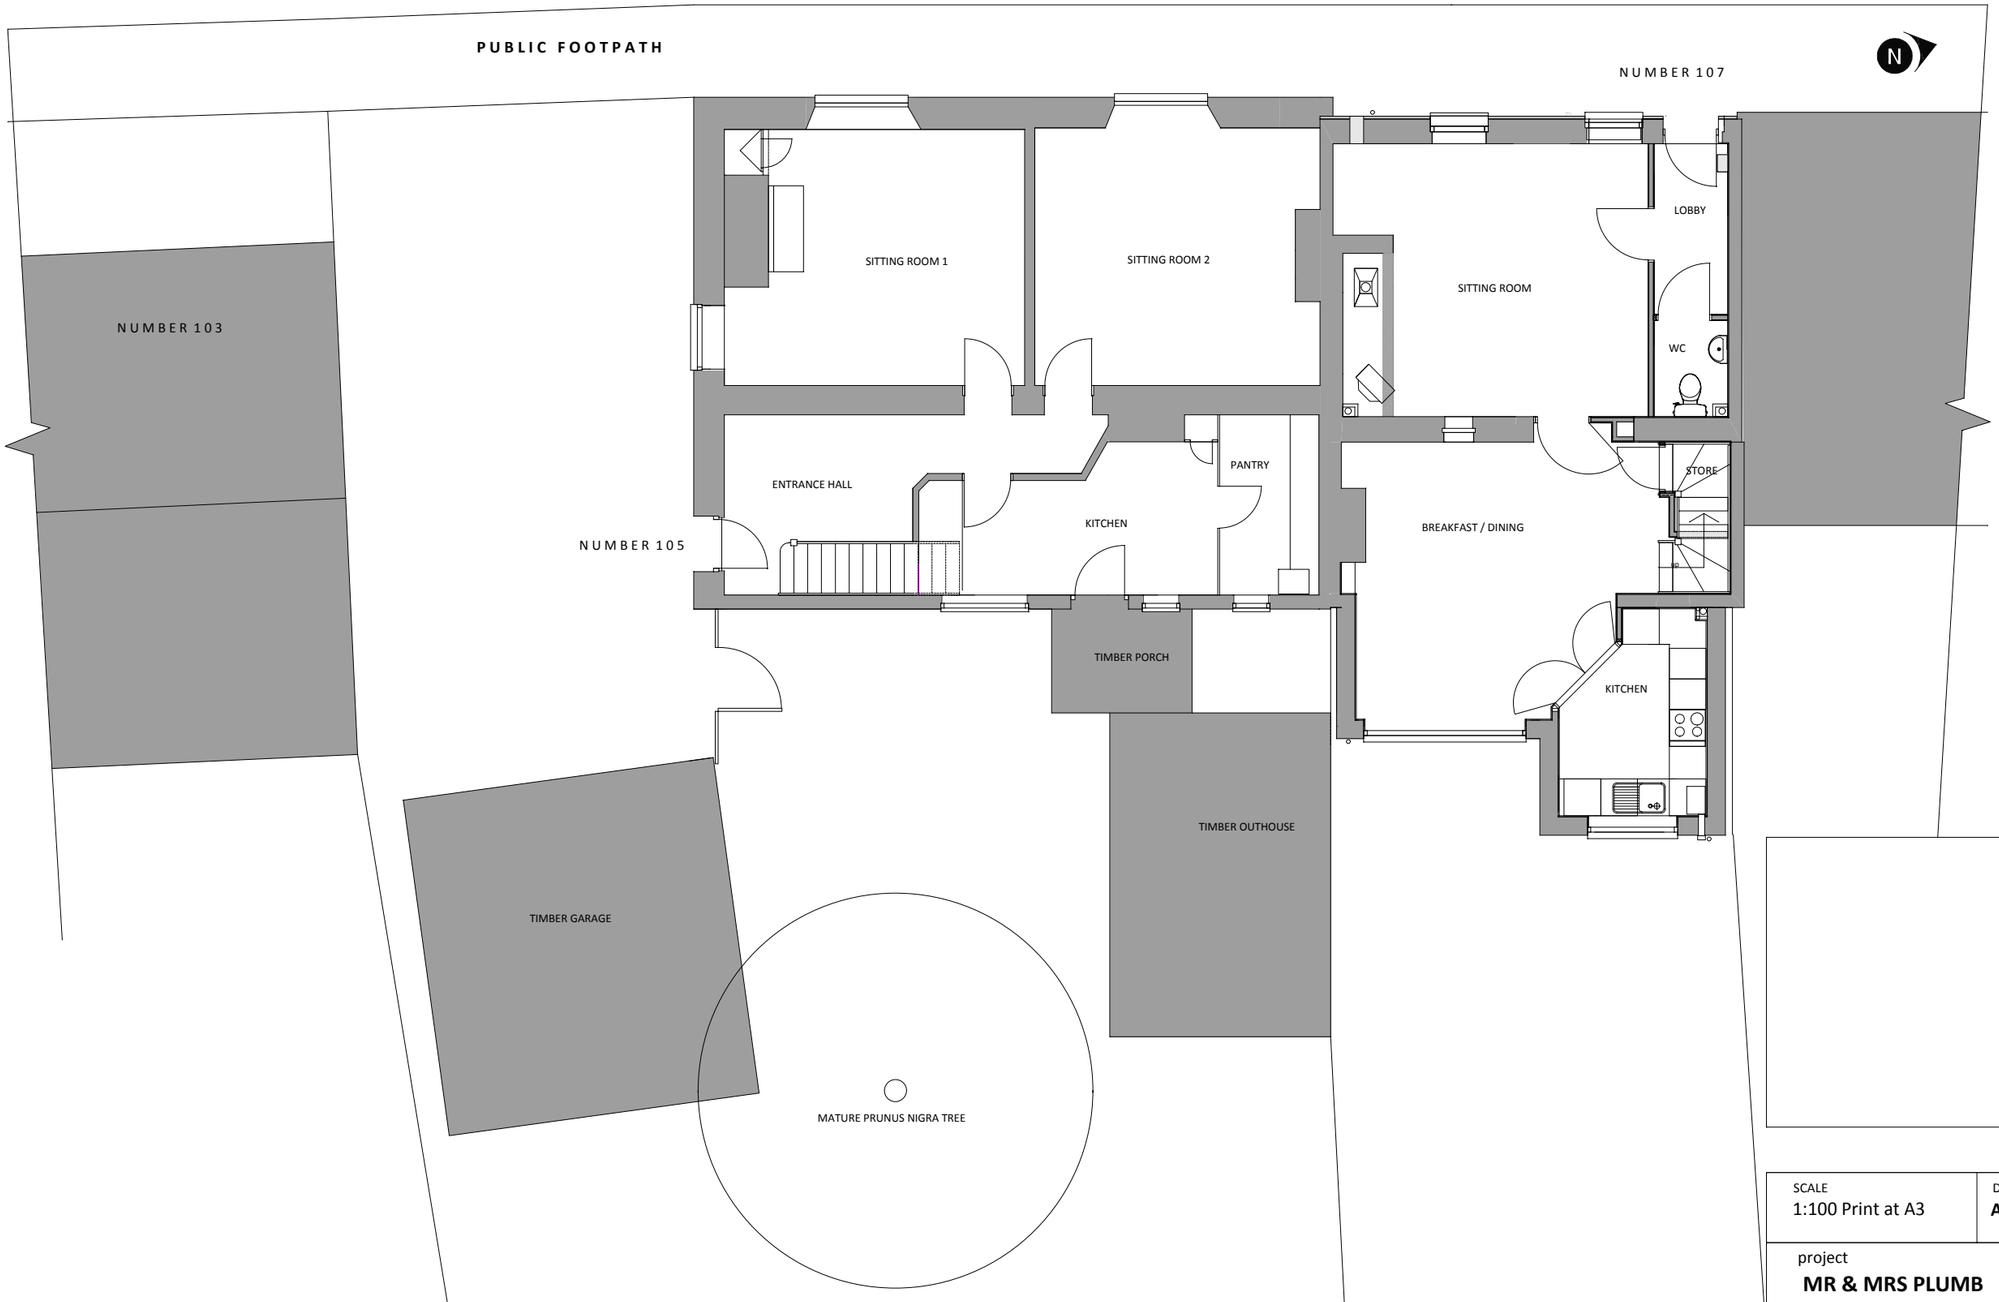

EXISTING GROUND FLOOR PLAN

SCALE	DATE	REVISIONS
1:100 Print at A3	**AUGUST 2020**	A 07/08/2020 Drawing first issued.

project
MR & MRS PLUMB

sharman architecture
OAK BARN. WILLOW DROVE. BOROUGH FEN. PETERBOROUGH. PE6 7QB
tel: 07724 529 094
email: paulsharman1@btinternet.com