
SITE AT 105 - 107 NORTH STREET. CROWLAND.

drawing number
NP/106/A

NORTH STREET

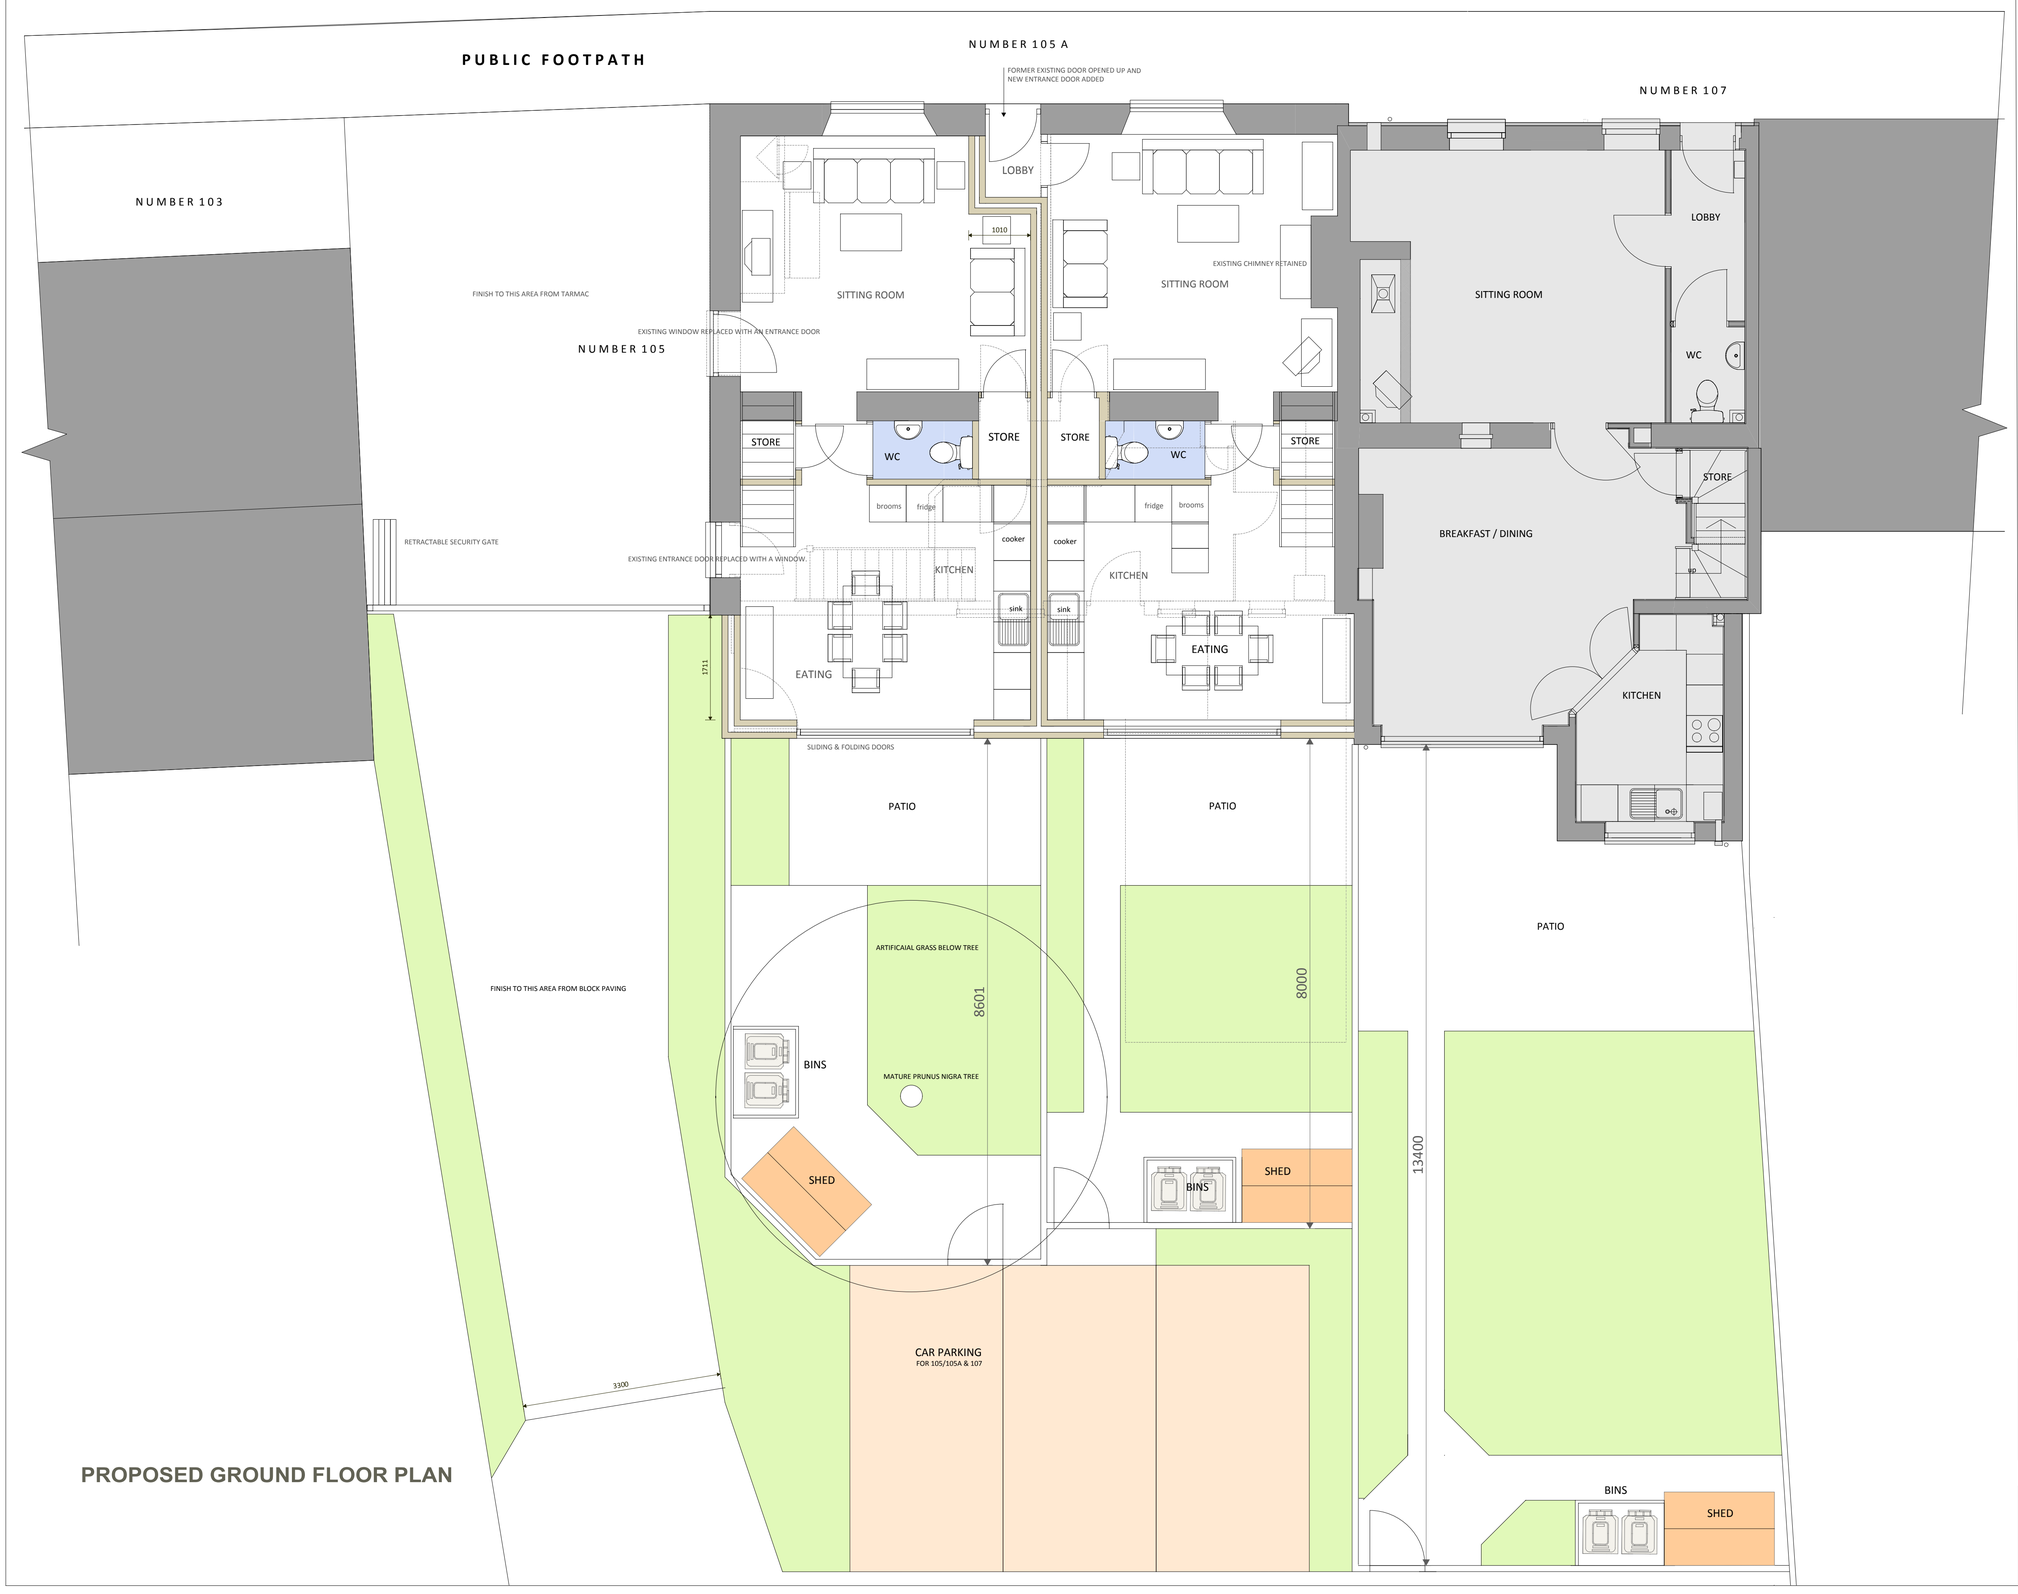

PROPOSED GROUND FLOOR PLAN

1 Do not scale from the drawings. Dimensions to be checked on site
2 All work to comply with the current building regulations.
3 All drawings are the copyright of sharman architecture.
4 This drawing is intended to identify the main features and principal components.Construction work should be carried out and supervised by experienced and competent personnel and hence exhaustive detail is not required.

N

10
5
0

scale	date	revision
1:50 Print at A1	DECEMBER 2020	A 18/12/2020 Drawing issued

title
GROUND FLOOR PLAN. HOUSE CONVERSION TO 2 DWELLINGS

contract
MR & MRS PLUMB

sharman architecture
OAK BARN. WILLOW DROVE. BOROUGH FEN. PETERBOROUGH. PE6 7QB
tel: 07724 529 094
email: paulsharman1@btinternet.com