
SITE AT 105 - 107 NORTH STREET. CROWLAND.

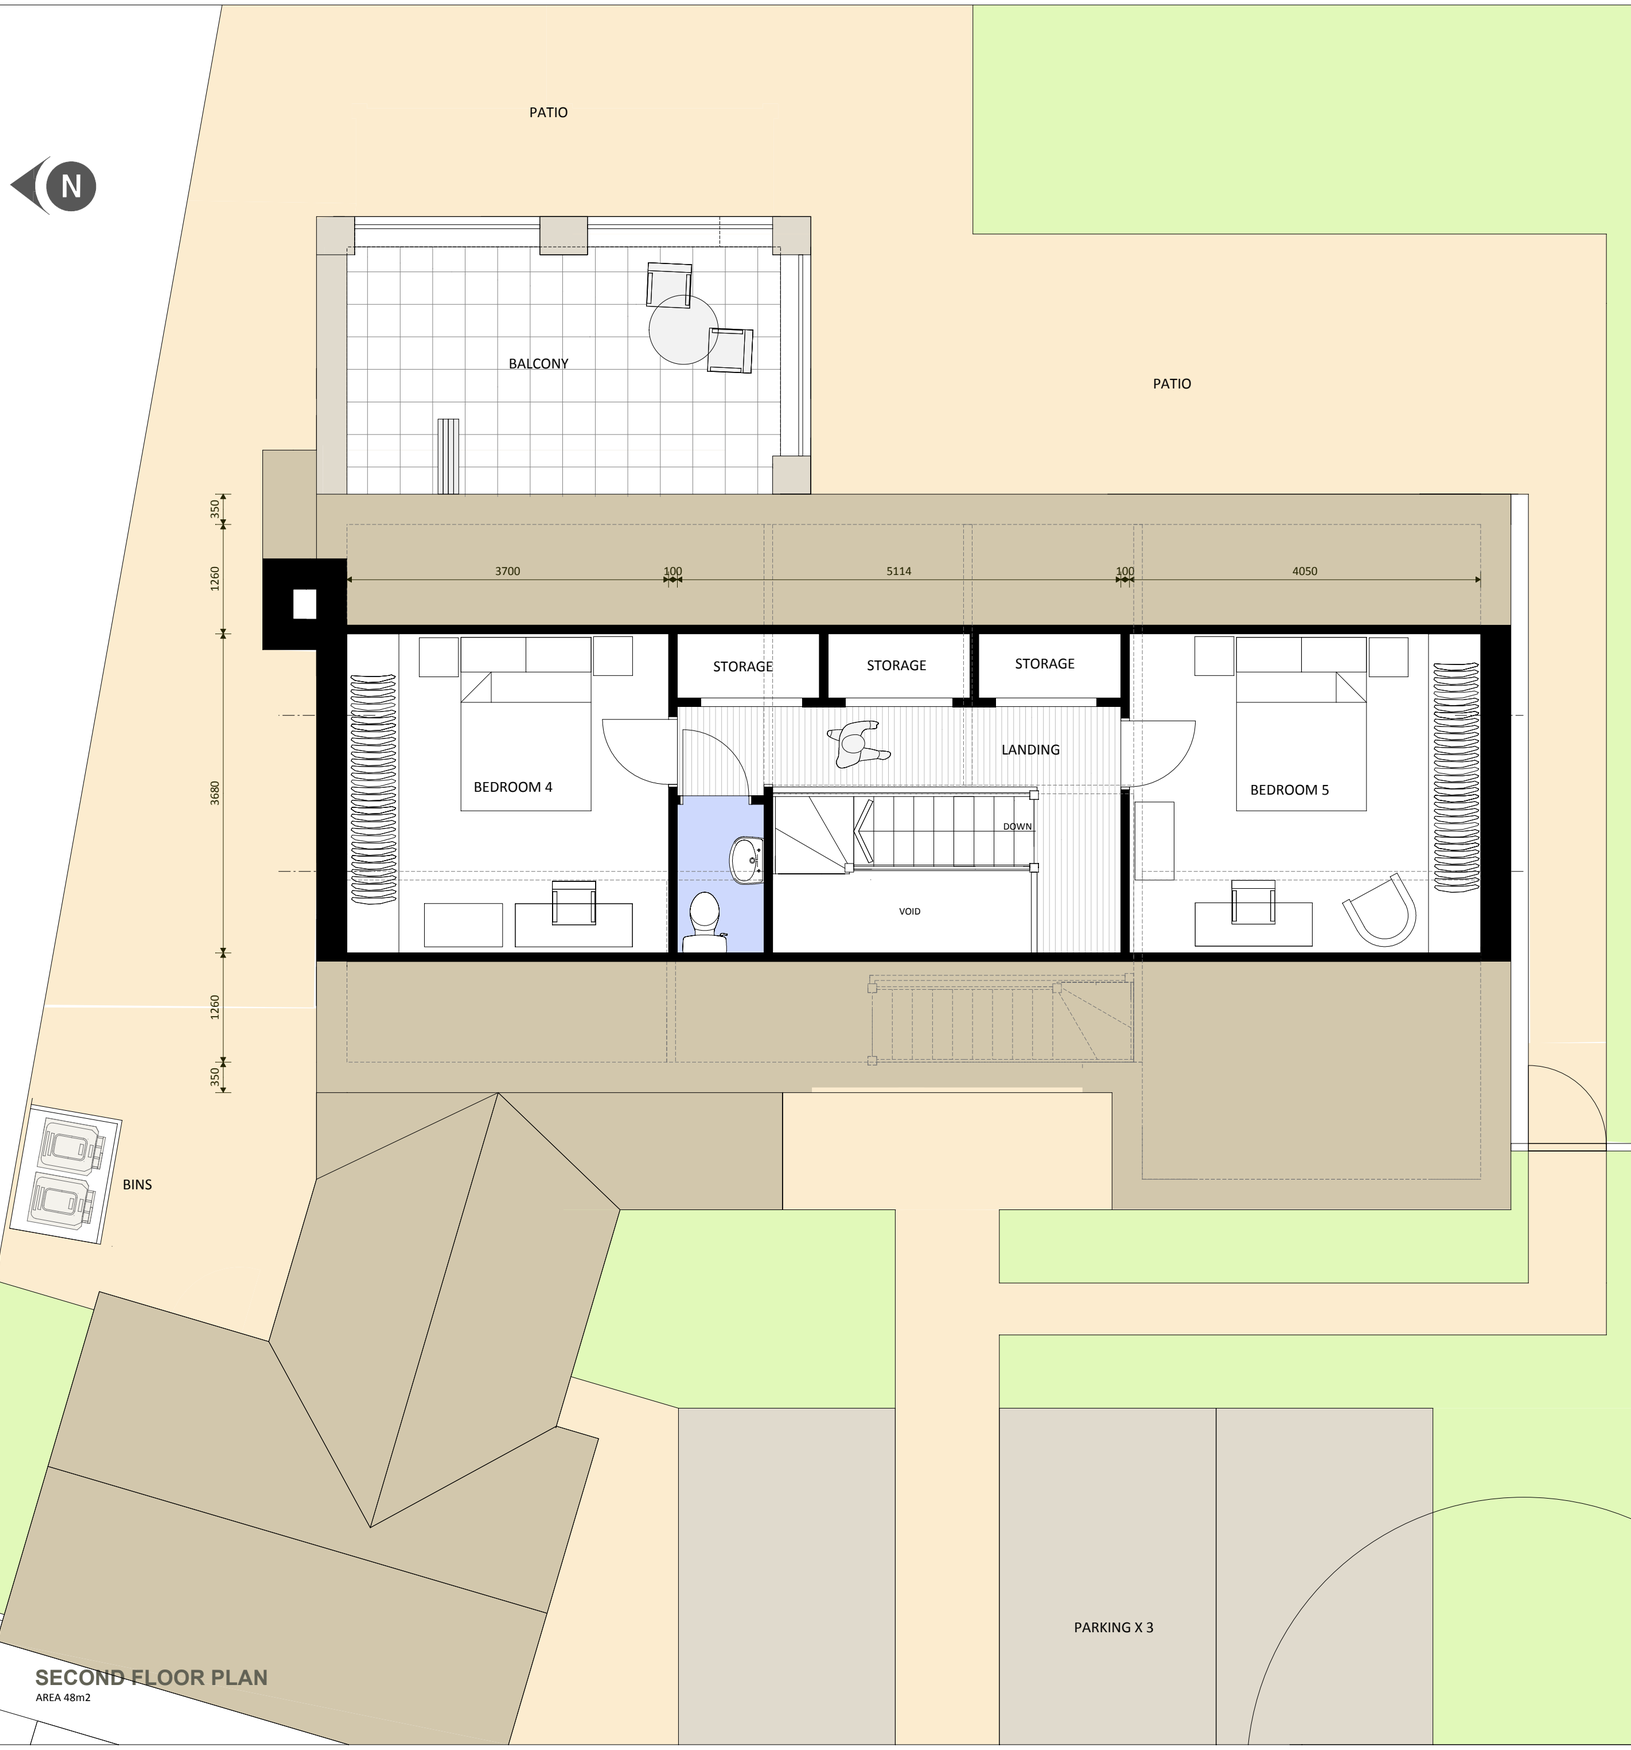

SECOND FLOOR PLAN

AREA 48m2

drawing number
NP/207/C

1 Do not scale from the drawings. Dimensions to be checked on site
2 All work to comply with the current building regulations.
3 All drawings are the copyright of sharman architecture.
4 This drawing is intended to identify the main features and principal components.Construction work should be carried out and supervised by experienced and competent personnel and hence exhaustive detail is not required.

10
5
0
Metres
SCALE BAR

scale	date	revision
1:50 Print at A2	DECEMBER 2020	A 18/12/2020 Drawing issued B 19/12/2020 Drawing redesigned C 21/12/2020 Drawing redesigned

title
PROPOSED SECOND FLOOR PLAN

contract
MR & MRS PLUMB

sharman architecture
OAK BARN. WILLOW DROVE. BOROUGH FEN. PETERBOROUGH. PE6 7QB
tel: 07724 529 094
email: paulsharman1@btinternet.com