

Copyright JKDS Ltd. Do not scale drawings, request dimensions if required.

Rev.	Date	Details

Scale Bar
0 1.0 2.0 3.0 4.0 5.0 6.0m

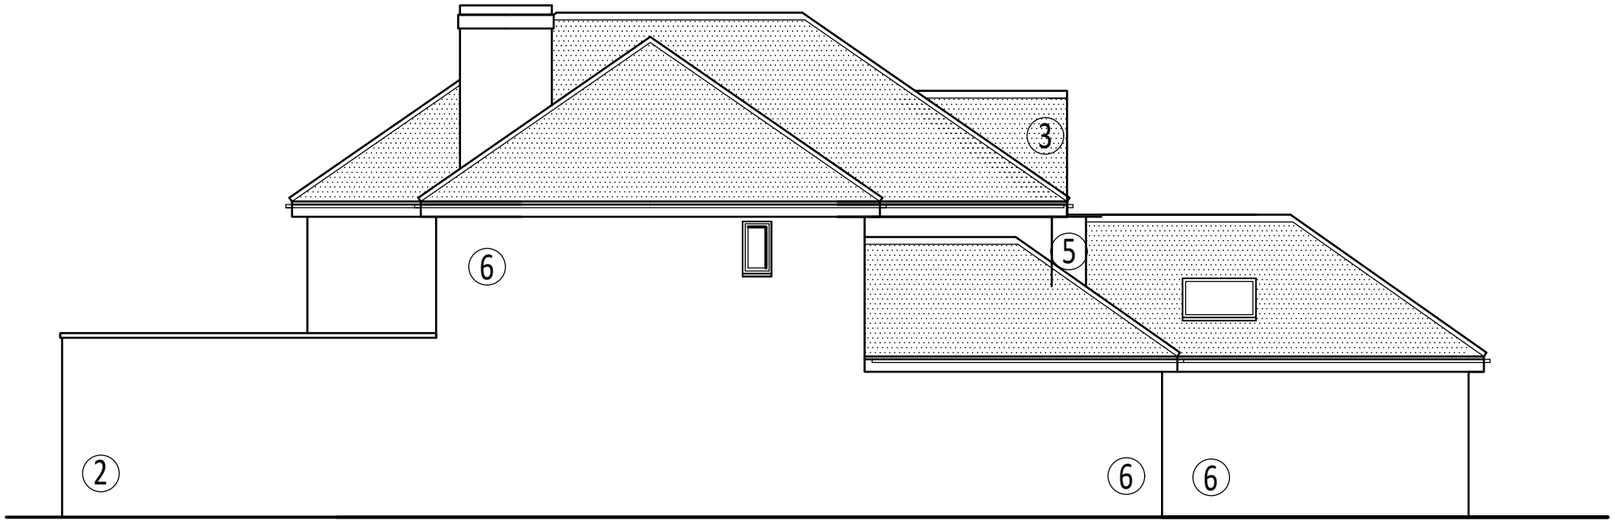

EXISTING EAST

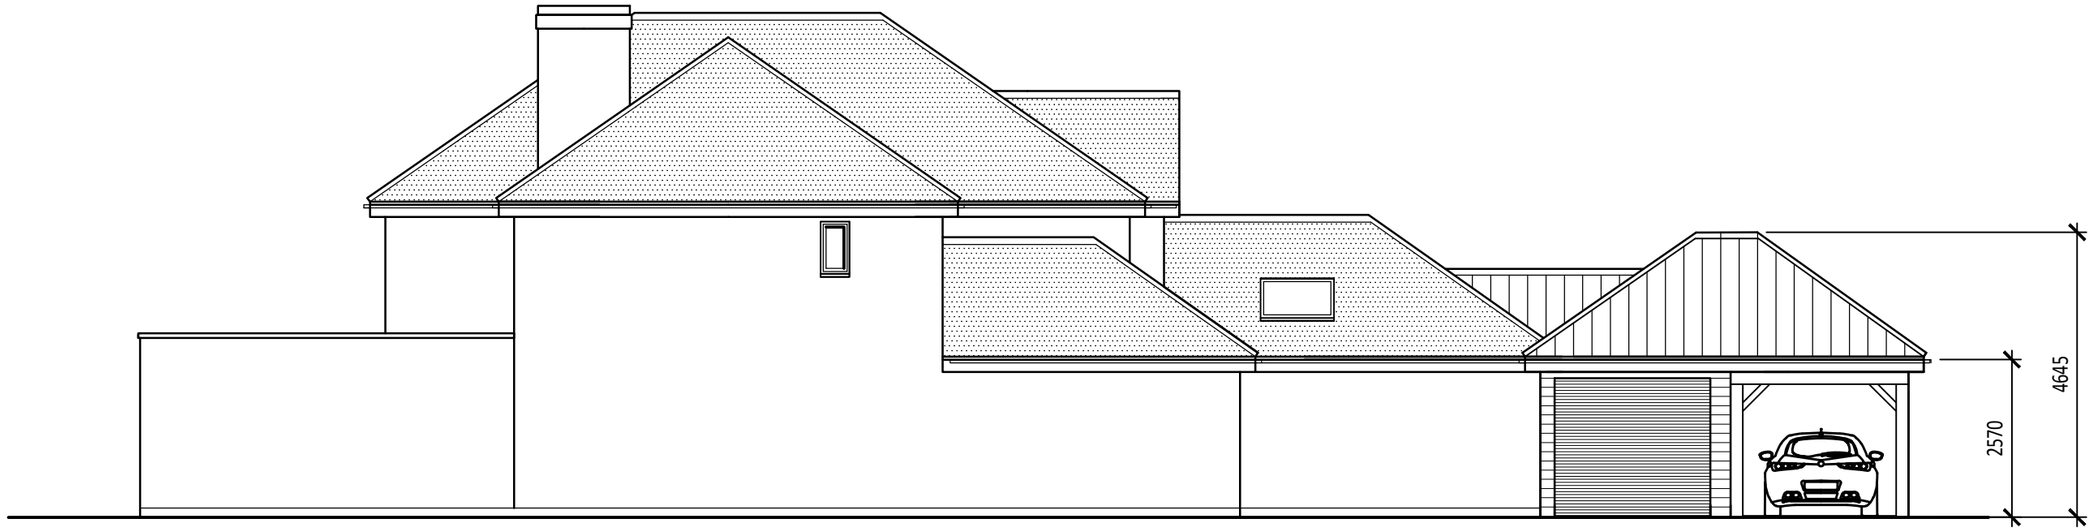

PROPOSED EAST

Client:	Proposal:	Scale @ A3	Title
MR. D. LANE	EXTENSION TO FORM GARAGE AT 3 BROADWAY, CROWLAND, PETERBOROUGH	1 : 100 Dwg No. 23. 3531. 05	EAST ELEVATIONS

JANICE KENDRICK DESIGN SERVICES e-mail- jkds@talk21.com tel : 07711 007209