


Copyright JKDS Ltd. Do not scale drawings, request dimensions if required.

Rev.	Date	Details

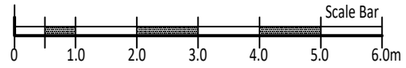

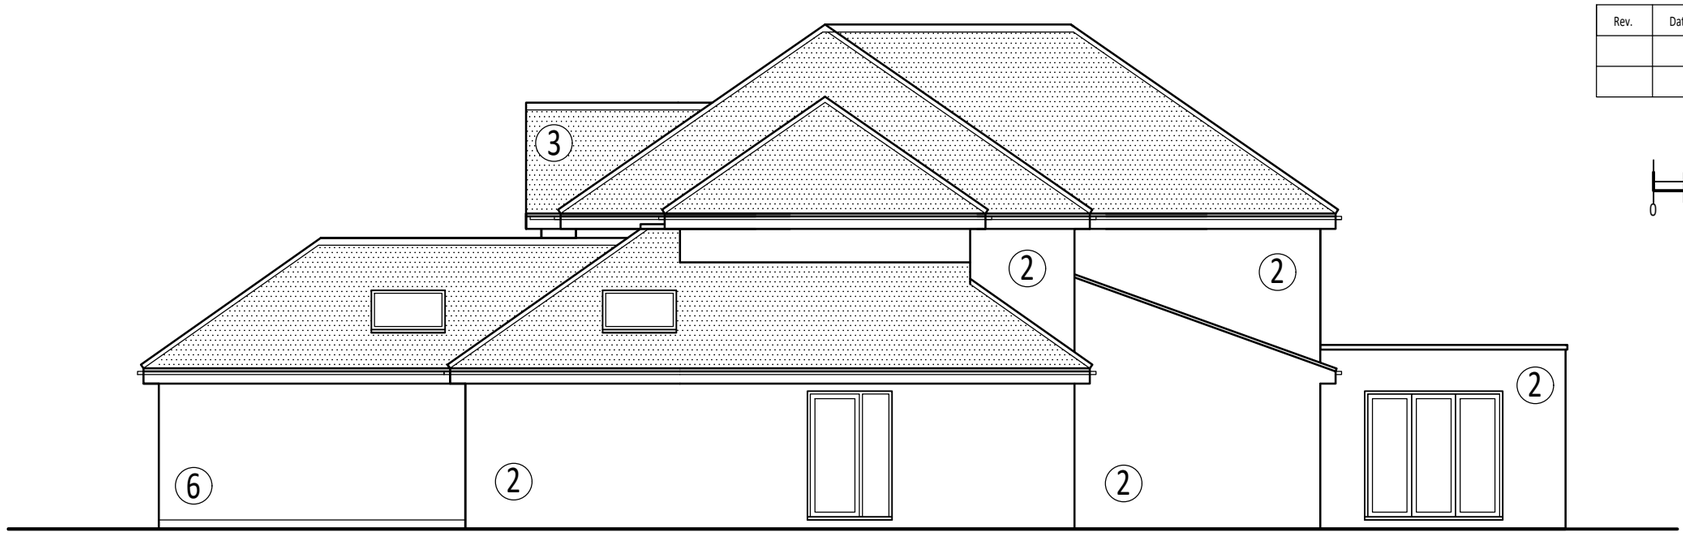

EXISTING WEST

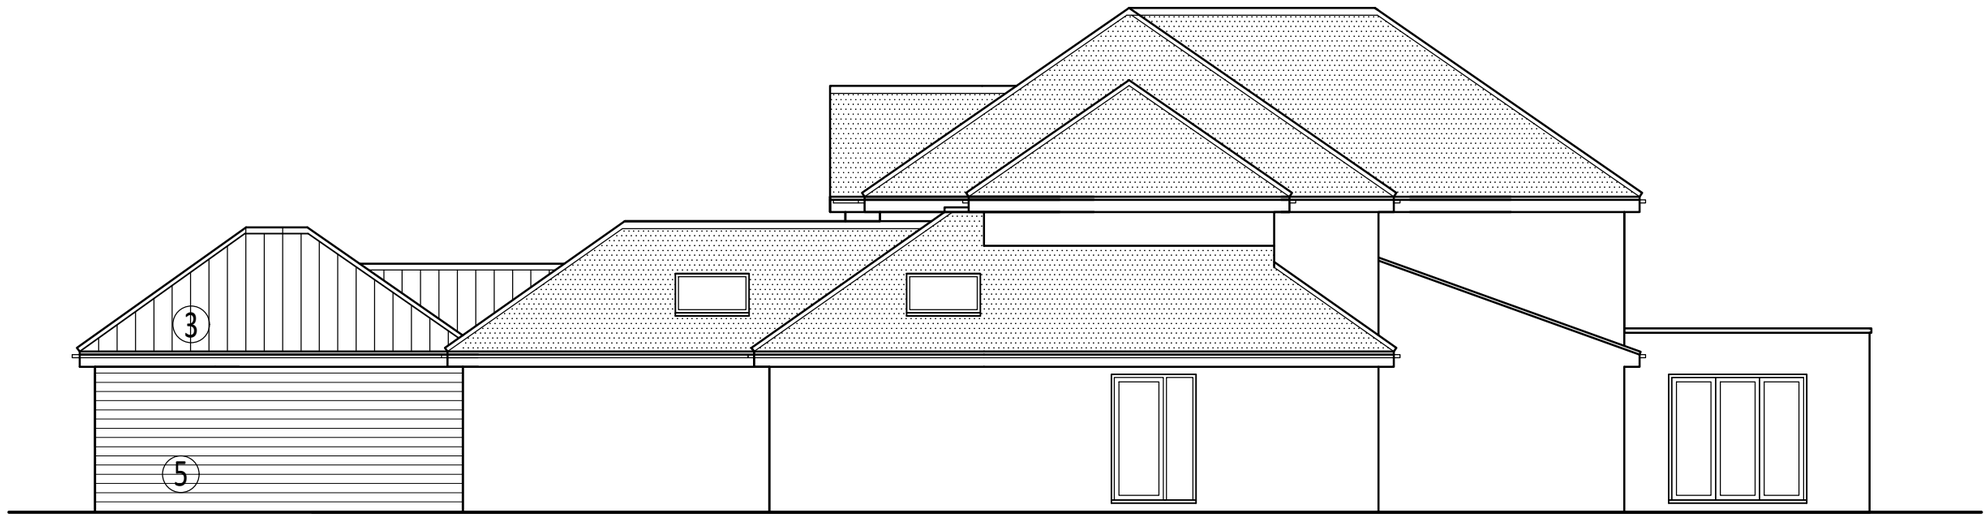

PROPOSED WEST

EXTERNAL MATERIALS

1. Off white smooth through coloured render
2. Brickwork
3. Concrete interlocking tiles
4. Zinc sheeting
5. Hardie Plank Anthracite Grey
6. Smooth through coloured render Silver Pearl

partner LABC

Client:	Proposal:	Scale @ A3	Title
MR. D. LANE	EXTENSION TO FORM GARAGE AT 3 BROADWAY, CROWLAND, PETERBOROUGH	1 : 100	WEST ELEVATIONS
		Dwg No. 23. 3531. 04	

JANICE KENDRICK DESIGN SERVICES e-mail- jkds@talk21.com tel : 07711 007209