
SOUTH HOLLAND D.C.
PLAN DEPT
09 JAN 1995
REF. 0010/95

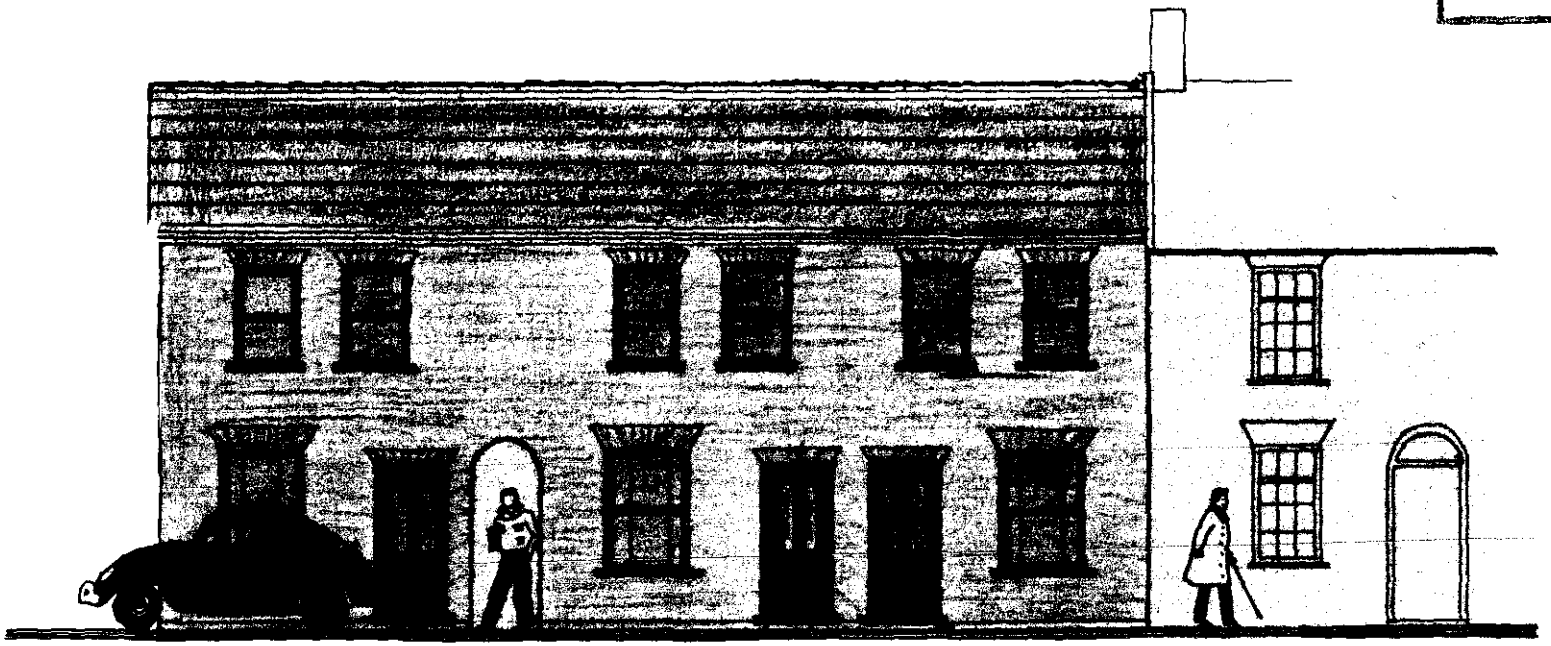

Construction of three terraced houses

36, East Street, CROWLAND.

Building Design and Plans

A. ROFFE - 1, Green Lane,
SPALDING, Lincs. PE11 2YB
Tel: 0775 - 723680

Main Roofs - Marley Modern Mid Red 287 ridge tiles with 2836 Half-lap Gable Fixed

Blue Black Rivendale fibre cement slate

Black P.V.C. Ltd. Square/ Superflow gutter & pipe

Boulton and Paul windows W DH0813 V DH1014MB

door DR31229 FN29M

Yorkshire Brick Dales Blend

Marley Ludlow roof tiles

white gauged brickwork

South Elevation

45° pitch

B

F

West

Boulton and Paul windows 21ACC 21CC

door DR31229 FN29M

North

carefully demolish garage

demolish former outbuildings

fence

carefully demolish former bungalow

To main sewer

Site Plan

Boundaries to be verified on demolition of existing buildings.

Sink

washing machine

cooker

Kitchen

2/400 x 1981mm glazed doors

Living Room

3600

Optional Porch

Ground Floor

Bedroom 2

Wardrobe

W.C.

basin

bath

Bedroom 1

3600

First Floor

DETERMINED PLAN

SOUTH HOLLAND D.C.
PLAN DEPT
09 JAN 1995
REF. 0010/95

Proposed Housing
East Street, CROWLAND.

Scale: 1:100 and 1:50.

Drawing No: 3

L. A. Ref.:

Date: September 1994

A. ROFFE
BUILDING DESIGN & PLANS
1 Green Lane,
SPALDING,
Lincs. PE11 2YB
Tel. (0775) 723680