

92 - 94 NORTH STREET. CROWLAND. PETERBOROUGH. PE6 0EF

drawing number
NS/12/B

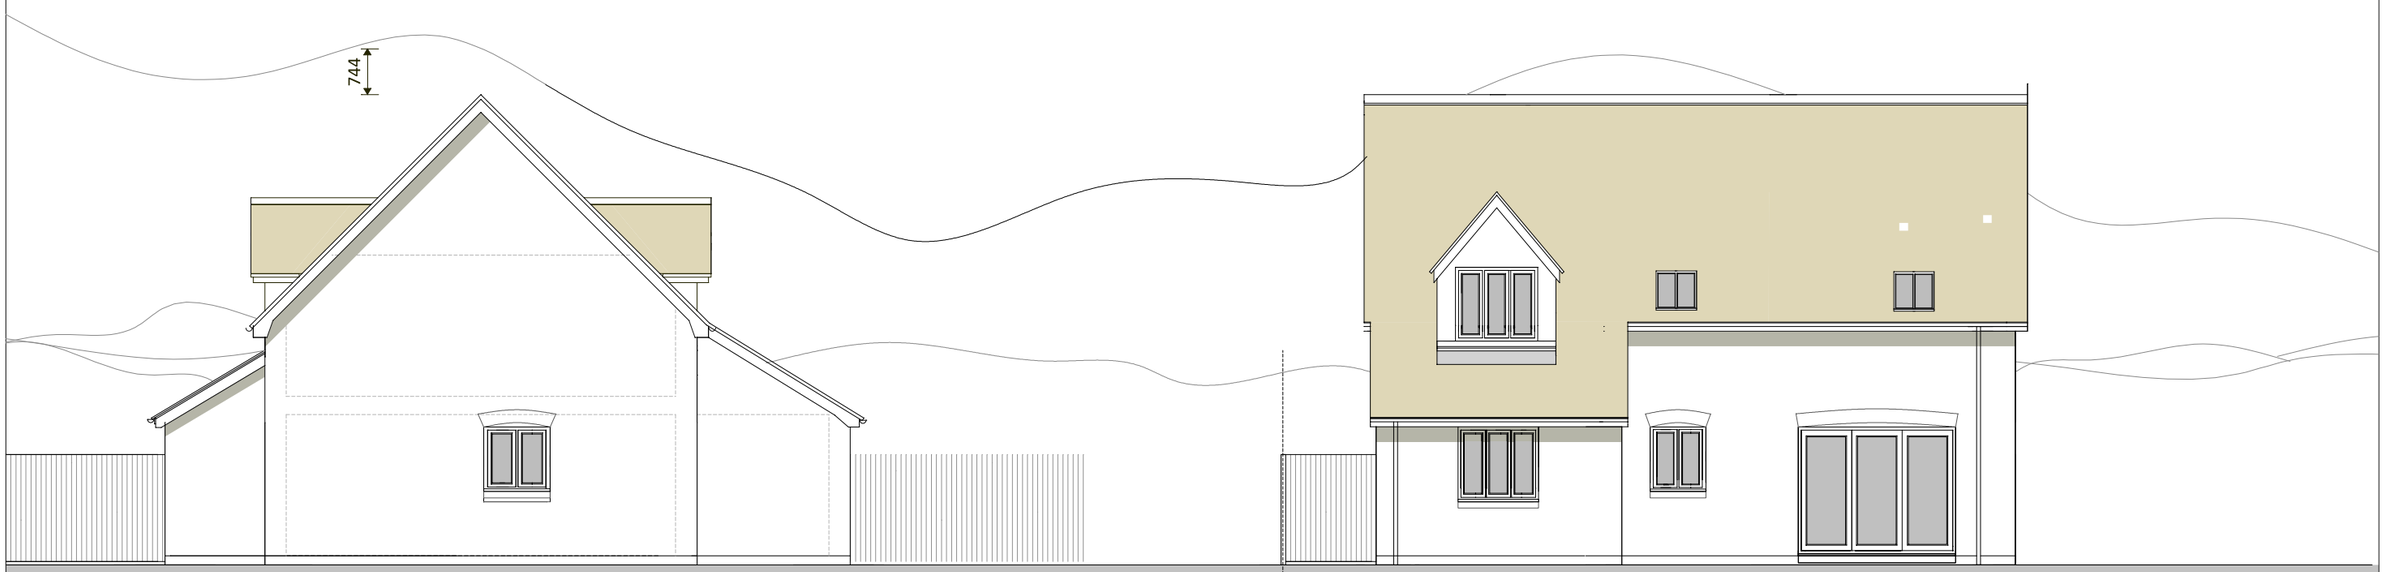

SIDE ELEVATION 2

REAR ELEVATION

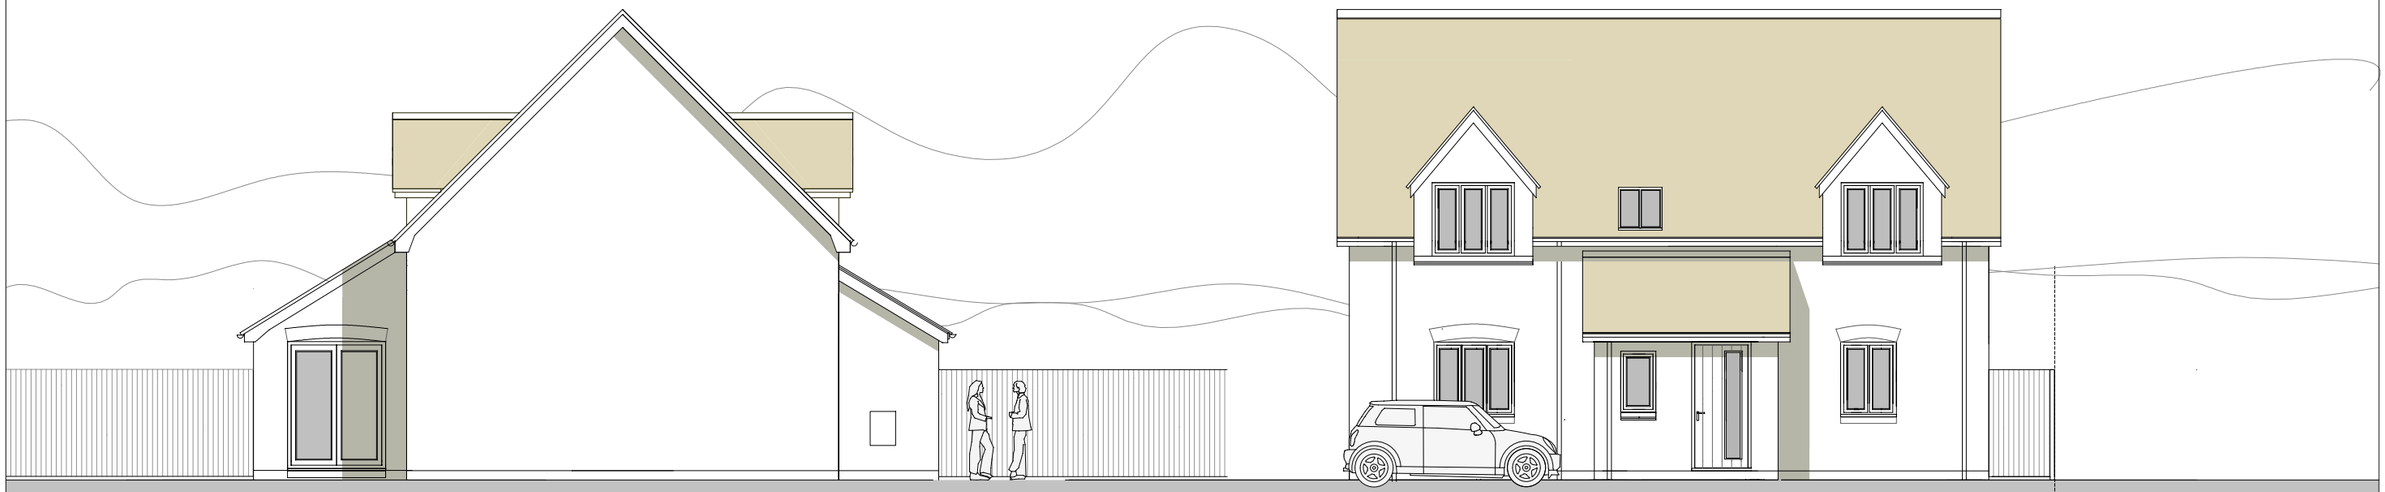

SIDE ELEVATION 1

FRONT ELEVATION

NOTES

This drawing is the copyright of sharman architecture

0 5 10
Metres
SCALE BAR

title **PLOT 2 ELEVATIONS**	scale **1:100 at A3**	date **JUNE 2025**
contract **UK EQUITY LTD.**	revision A 20/06/2025 DRAWING FIRST ISSUED B 26/02/2026 ROOF PITCH REDUCED 7.5 DEGREES	

sharman architecture
OAK BARN. BOROUGH FEN. PETERBOROUGH. PE6 7QB
tel: 07724 529 094
email: paulsharman1@btinternet.com