
FLOOR PLAN

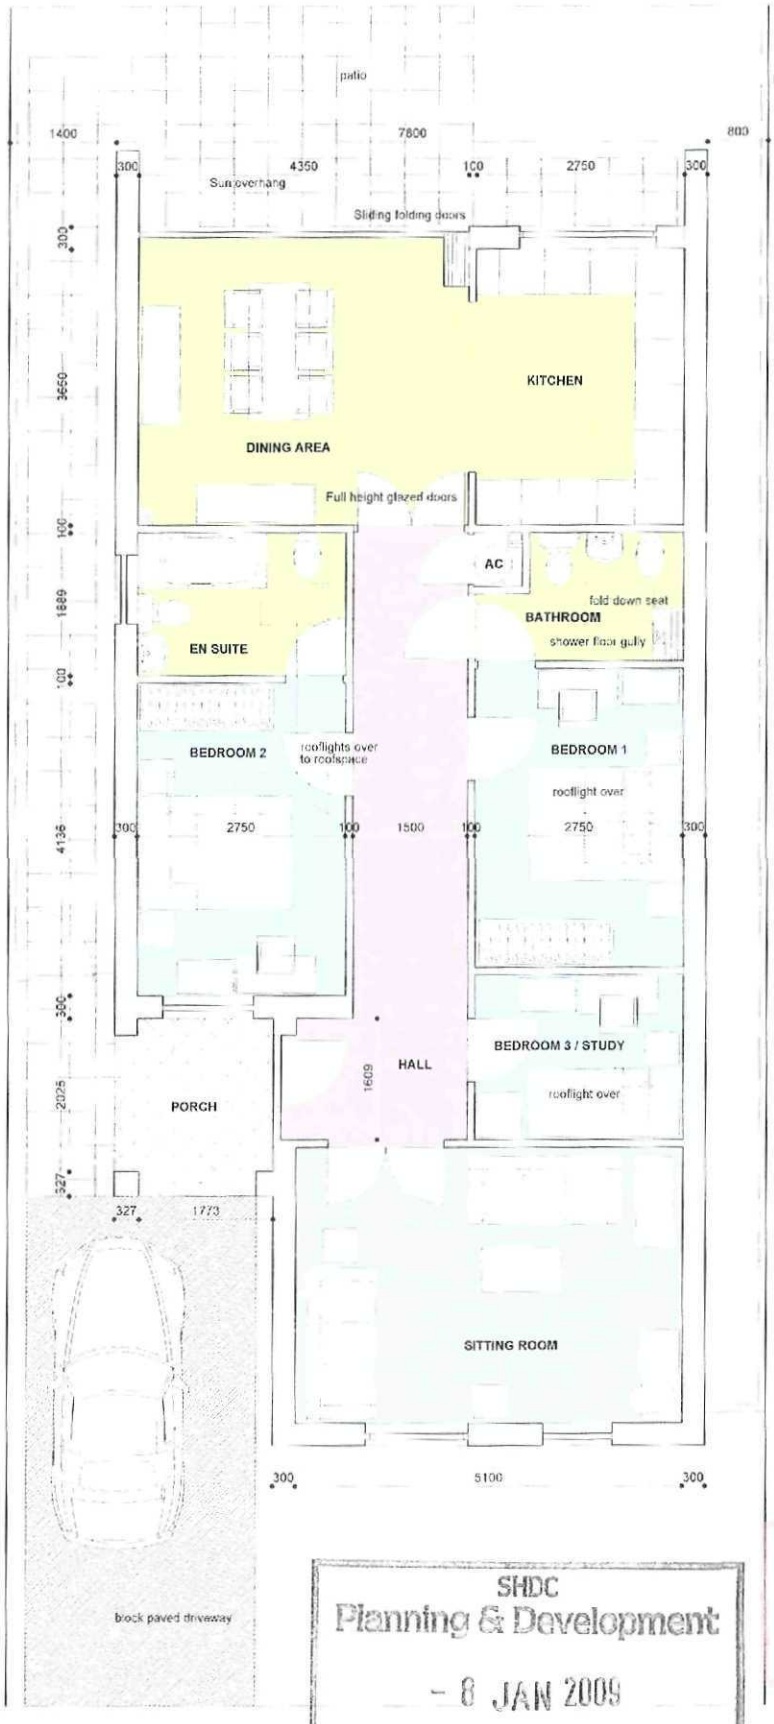

SHDC
Planning & Development
- 8 JAN 2009
Ref: 0018/09

REVISION
A 17/11/08 Drawing first issued
B 13/12/08 Drawing revised to clients requirements
C 05/1/09 Drawing further revised to clients requirements

PAUL SHARMAN ARCHITECTURE
7 STILL CLOSE, MARKET DEEPING, PETERBOROUGH. PE6 8JZ
phone 01778 344836 & 07724 529 094 EMAIL paulsharman1@btinternet.com

scale 1:50
date November 08
drawing no MR/BR/010
title GROUND FLOOR PLAN
revision C
contract RAYMENT

LOCATION PLAN




Supplied by Ordnance Survey © Crown Copyright 2008. All rights reserved. Licence number 100020449. Plotted Scale - 1:1250

SHDC
Planning & Development
Garage
2 JAN 2009
Ref: 08/1809


REVISION
B 15/12/08 Drawing first issued

PAUL SHARMAN ARCHITECTURE
7 STILL CLOSE, MARKET DEEPING, PETERBOROUGH, PE6 8DZ
phone 01778 344836 & 07724 529 054 EMAIL paulsharman1@btinternet.com


scale 1:1250	date December 08	drawing no MR/BR/013
title LOCATION PLAN		revision A
		contract RAYMENT

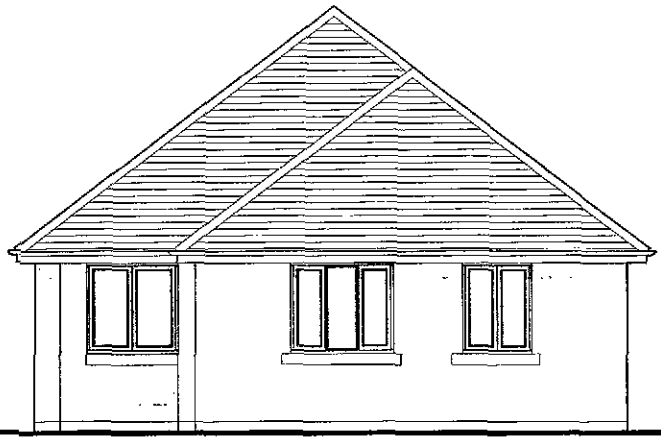


PROPOSED FRONT ELEVATION

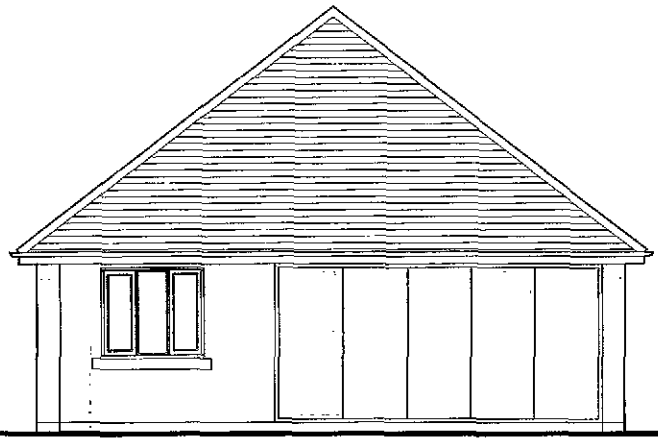

PROPOSED REAR ELEVATION

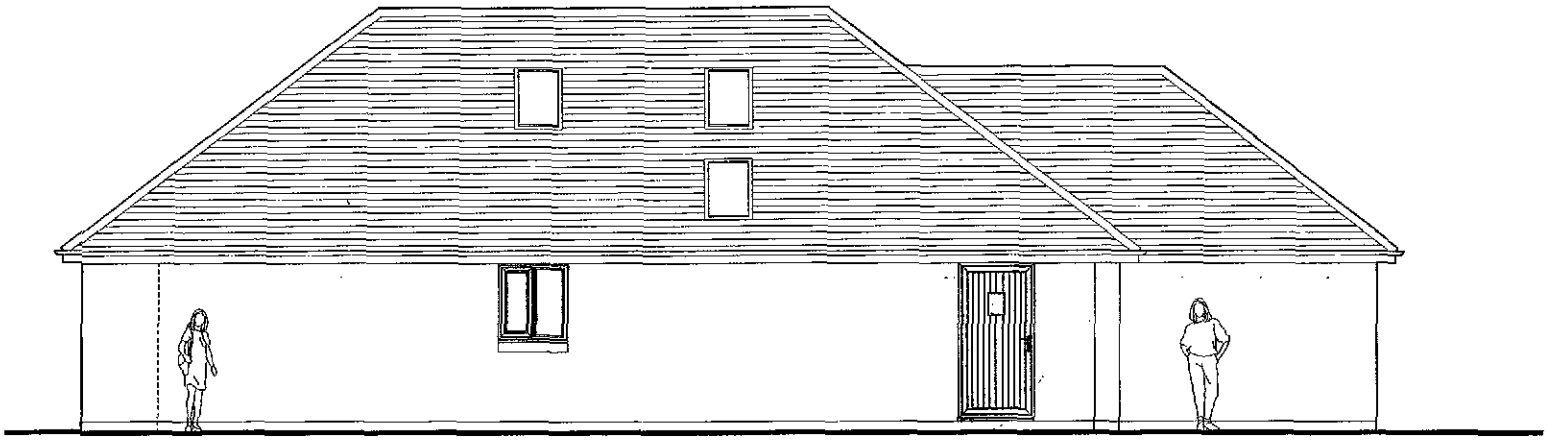

PROPOSED SIDE ELEVATION 1

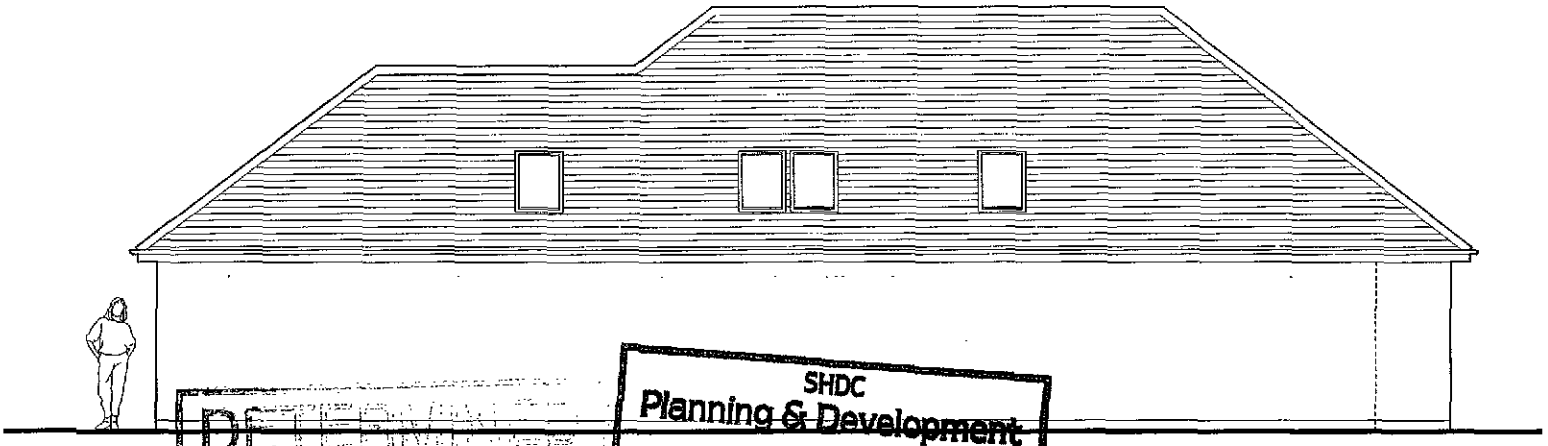

PROPOSED SIDE ELEVATION 2

SHDC
Planning & Development
- 8 JAN 2009
Ref: 0018/09

REVISION
A 15/12/08 Drawing first issued
B 5/1/09 Drawing finalised for planning application

PAUL SHARMAN ARCHITECTURE

7 STILL CLOSE, MARKET DEEPING, PETERBOROUGH. PE6 8DZ
phone 01778 344836 & 07724 629 084 EMAIL paulsharman1@btinternet.com


scale	date	drawing no
1:100	December 08	MR/BR/011

title: **PROPOSED ELEVATIONS**

revision: **B**

contract: **RAYMENT**

SITE PLAN

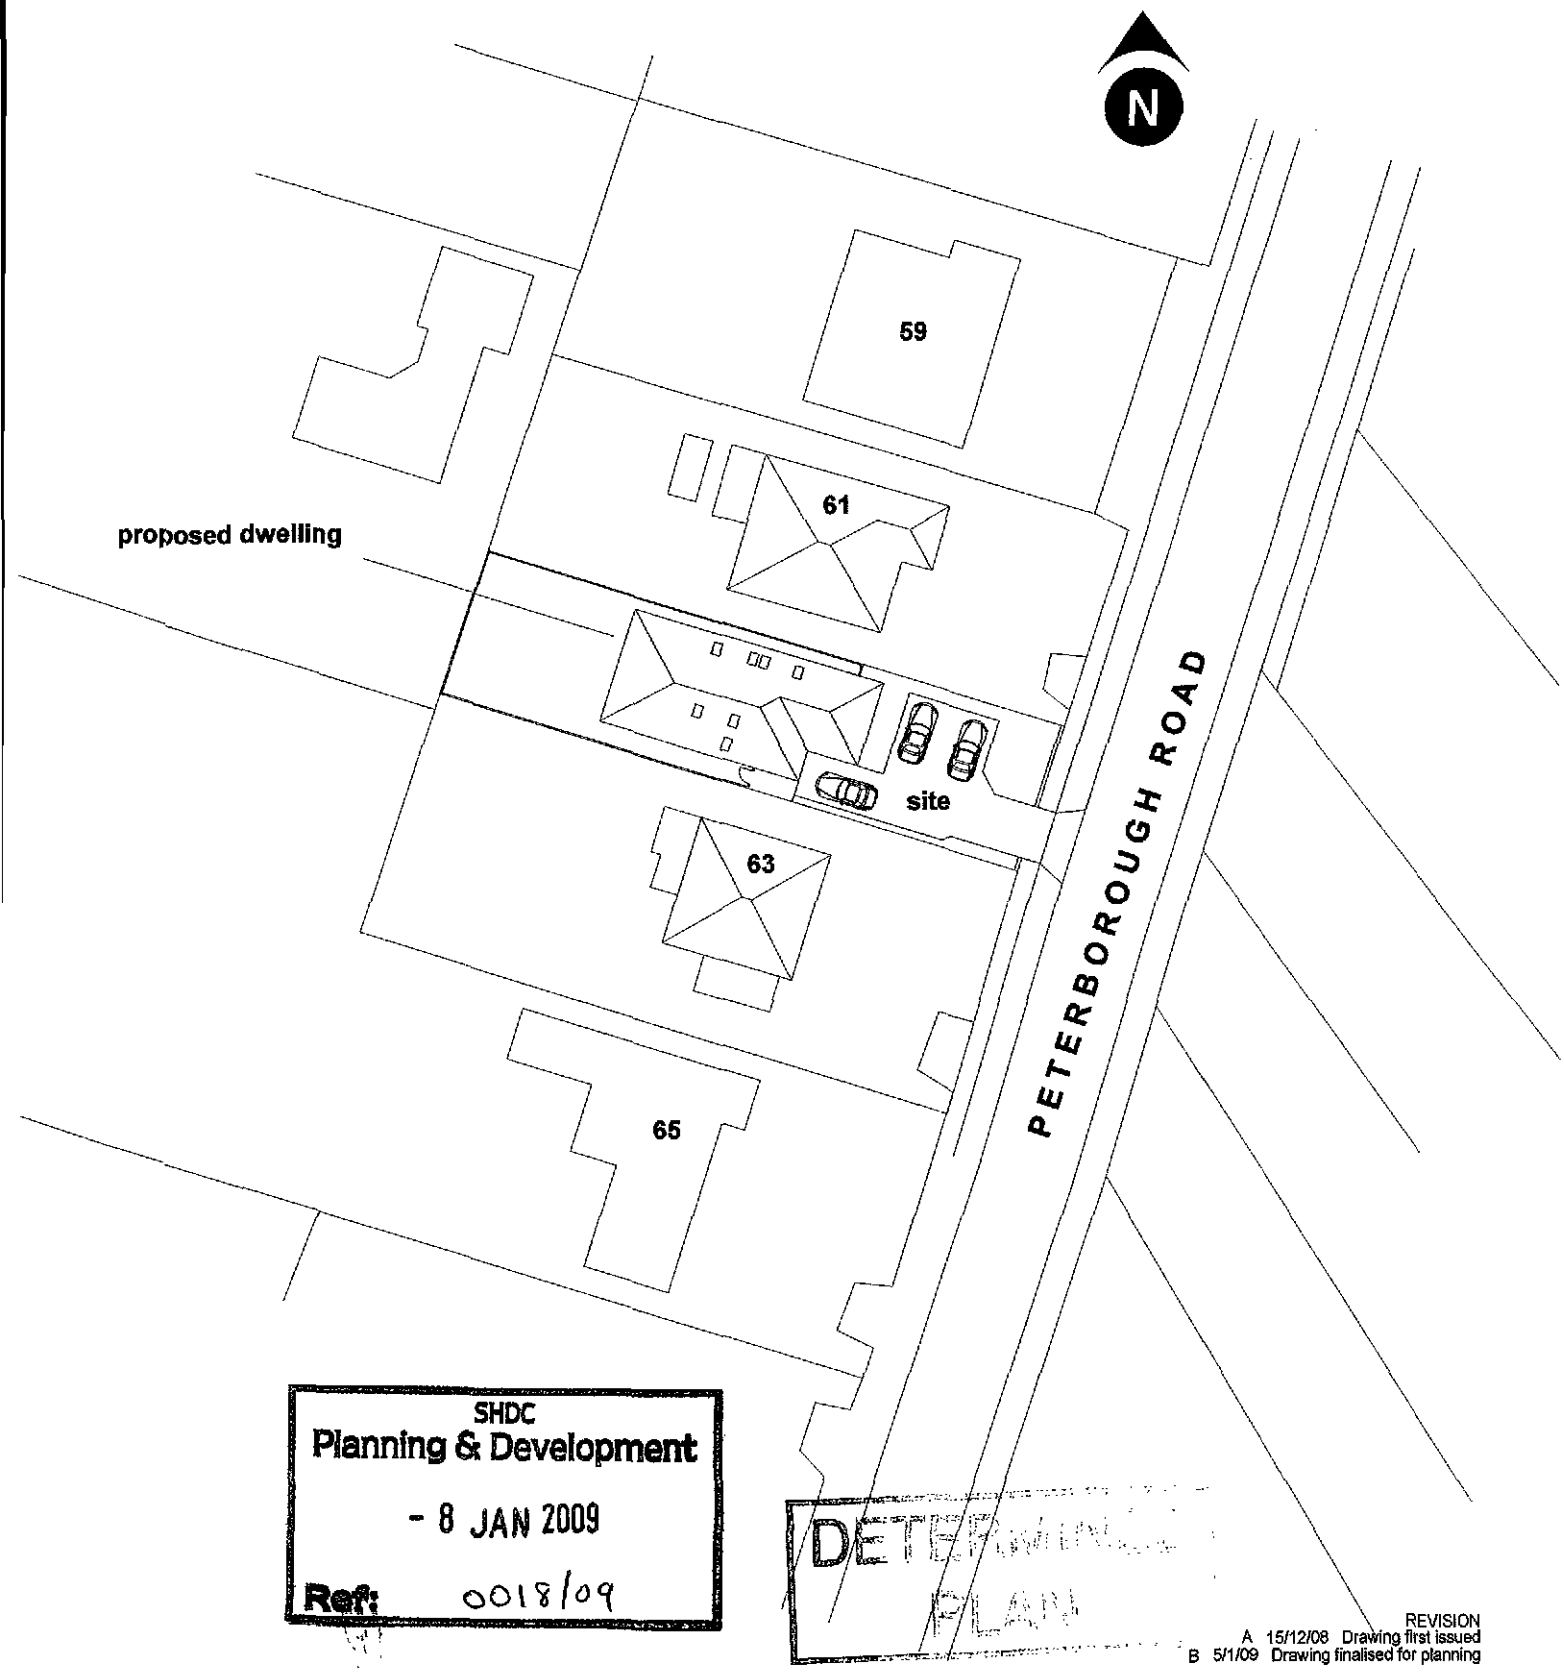

SHDC
Planning & Development
- 8 JAN 2009
Ref: 0018/09

DETERMINED
PLAN

REVISION
A 15/12/08 Drawing first issued
B 5/1/09 Drawing finalised for planning

PAUL SHARMAN ARCHITECTURE

7 STILL CLOSE, MARKET DEEPING, PETERBOROUGH. PE6 8DZ
phone 01778 344838 & 07724 529 094 EMAIL paulsharman1@btinternet.com

scale 1:500	date December 08	drawing no MR/BR/012
title SITE PLAN		revision B
		contract RAYMENT