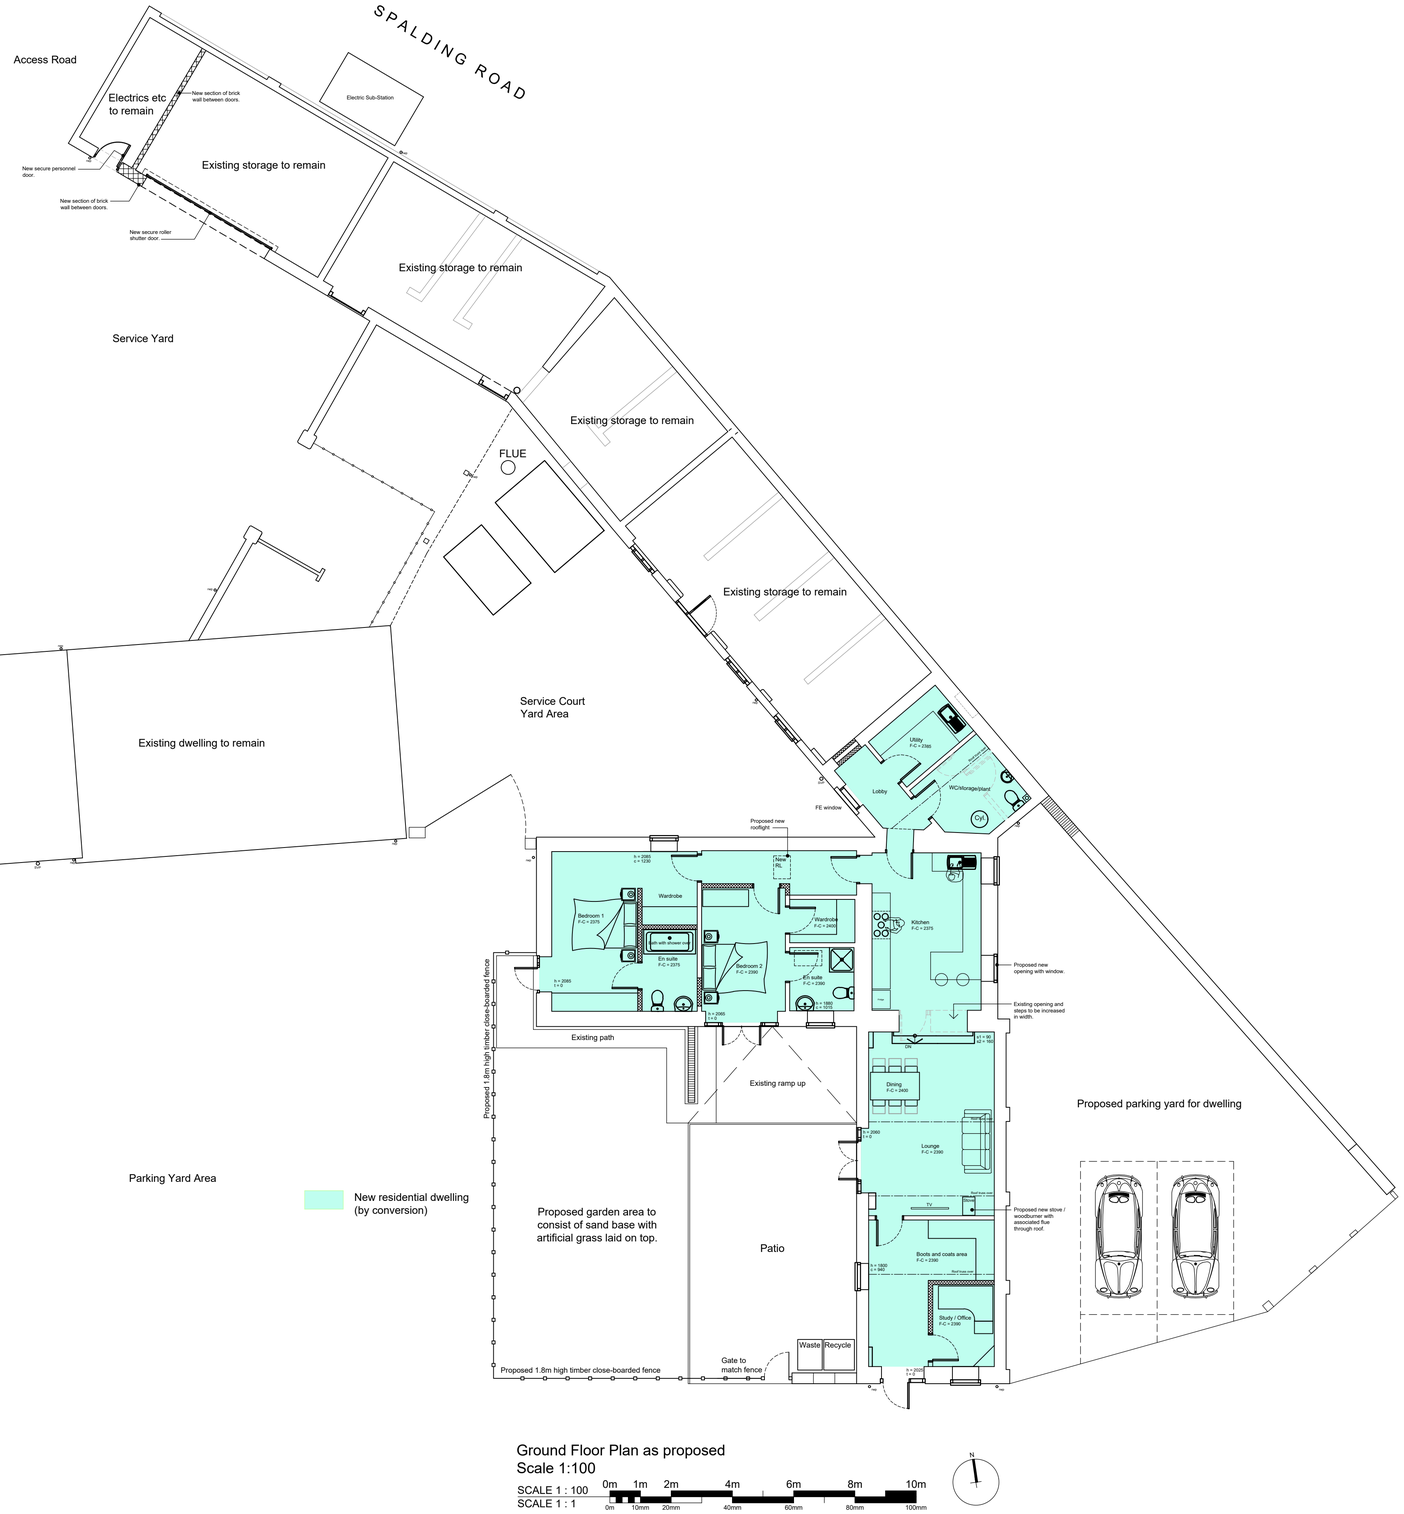


Ground Floor Plan as proposed
Scale 1:100

SCALE 1 : 100
SCALE 1 : 1

0m 1m 2m 4m 6m 8m 10m
0m 10mm 20mm 40mm 60mm 80mm 100mm

DO NOT SCALE THIS DRAWING. THE CONTRACTOR IS DEEMED TO HAVE CHECKED ALL DIMENSIONS ON SITE AND REPORT ANY DISCREPANCIES TO OGLESBY & LIMB LTD.
THE CONTENTS OF THIS DRAWING ARE COVERED BY COPYRIGHT AND REMAIN THE PROPERTY OF OGLESBY & LIMB LTD. WRITTEN APPROVAL MUST BE OBTAINED FROM OGLESBY & LIMB LTD PRIOR TO DUPLICATION OR REPRODUCTION OF THIS DRAWING OR ITS CONTENTS.
ANY DIMENSIONS NOT SHOWN ARE TO BE CHECKED AND AGREED WITH OGLESBY & LIMB LTD.

Ref.	Date	Description	Initial
P02	05.01.23	Garden note amended to sand base and artificial grass. Drawing status updated to PLANNING APPLICATION ISSUE	rcw
P01	26.07.22	Updated to client comments received 23.07.22 as follows: WC and WHB positions swapped in en suite to bed 1. Drawing status updated to PLANNING APPLICATION ISSUE.	ajo
pr3	19.07.22	Updated to client comments received 20.06.22 as follows: Rooflight added in corridor. Shower added over bath in e/s 01. 1no. window added in east wall of kitchen. TV and woodburner added in lounge. Parking spaces added. Fence and gate added. Waste and recycling store areas added. Electrics area enclosed and doors added.	ajo
pr2	04.07.22	Updated to client comments received 20.06.22 as follows: 2no. new windows added in east wall of kitchen.	ajo

Oglesby & Limb Ltd
Chartered Architect
Suite 1, Market Chambers
12 Market Place, Spalding, Lincs
PE11 1SL
Tel: 01775 761196
e-mail: design@o-l-ltd.co.uk

Client:
Decoy Holdings

Project:
Proposed works to Decoy Farm
Spalding Road
Crowland
PE6 0LX

Drawing Title:
Floor Plan as proposed

PLANNING APPLICATION ISSUE

Date:	Scale:
May 2022	as shown
Drawn by: AJO	Checked by: CLS

Drawing Number: **A1596-10**
Rev: **P02**