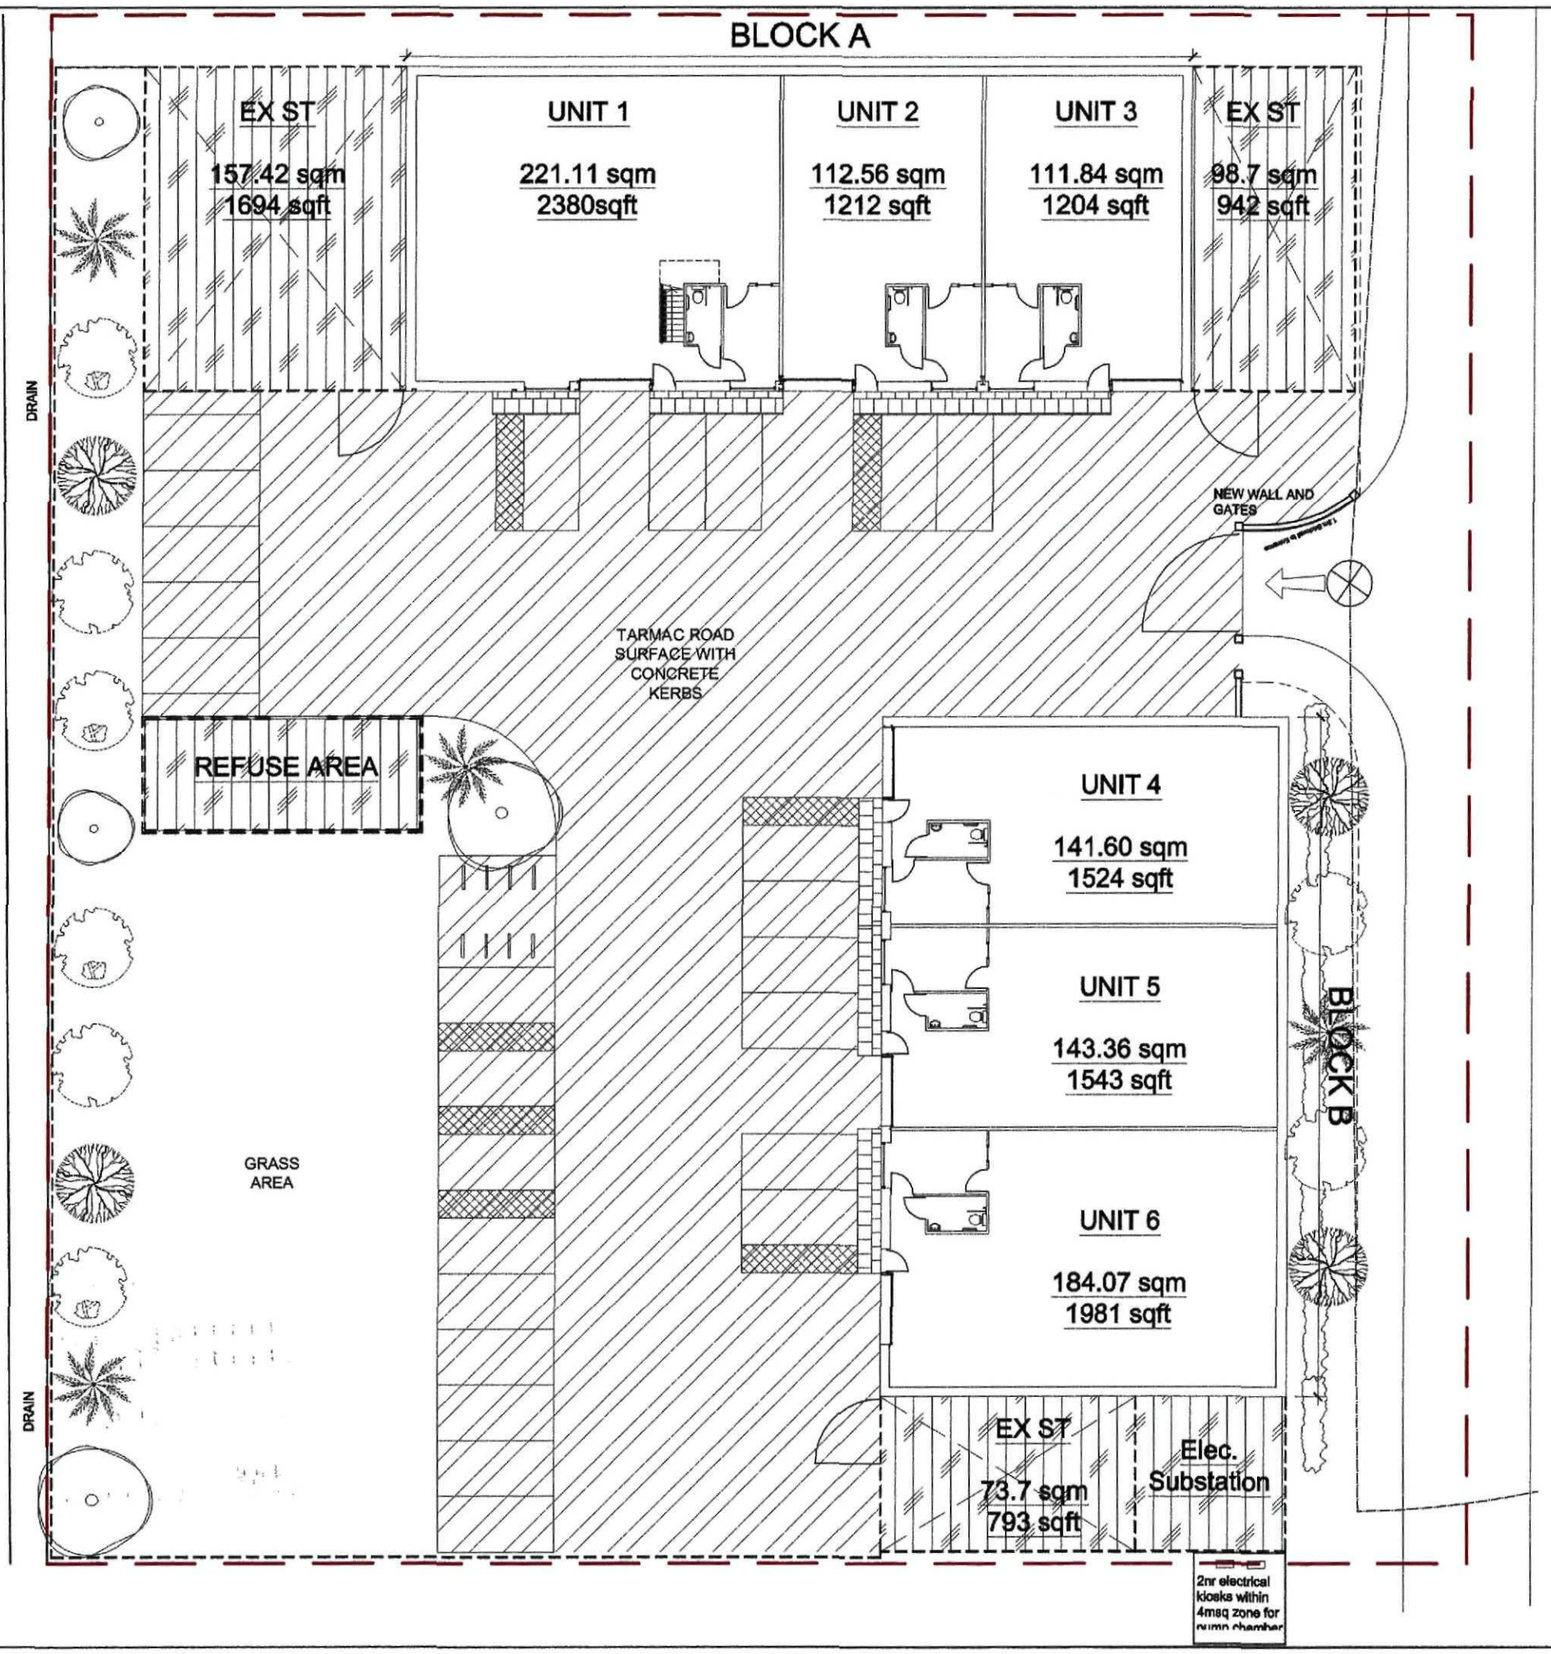


Notes

Dimensions to be verified on site. Figured dimensions to take preference to those scaled; *do not scale from drawings. All discrepancies to be clarified with project Architect.*

This drawing is the property and copyright of place : architecture and is issued on the condition it is not reproduced, retained or disclosed to any unauthorised person(s), either wholly or in part without the written consent of place : architecture.

Ordinance Survey material is used with the permission of The Controller of the HMSO, © Crown Copyright AR 159673.

Revisions

Rev	Date	Text
A	07/01/2010	Boundary and planting information added
B	26/04/2010	Storage areas changed to Concrete
C	04/06/2010	Tree Species indicated

SURFACES & BOUNDARIES

FOOTWAY SURFACE
Concrete Flag Paving
Marshall Saxon

PRIVATE DRIVEWAY SURFACE
Tarmac

STORE SURFACE
Concrete

1800MM BOUNDARY WALL
1800mm Facing brickwork to match stock type with Blue Eng. Brick headers

BOUNDARY FENCE
2400mm Jacksons EuroGuard Security Fence

REFUSE AREA FENCE
1800mm Pre-treated Timber Close Boarded Fence
Breaam A Rated

CAR PARKING SPACE

HAWTHORNE HEDGING
Bare root 13 plants per metre x 30 metres

HORNBEAM TREE
4nr 3-3.5 metres

SILVER BIRCH TREE
4nr 3-3.5 metres

LIME TREE
4nr 3-3.5 metres

CHERRY TREE
4nr 3-3.5 metres

MAPLE TREE
4nr 3-3.5 metres

SHDC
Planning & Development
07 JUN 2010
Ref: 0027-10

Client	South Holland DC
Project	Crease Drove, Crowland
Drawing	Site Plan - Phase 1 Surface Treatment
Date	June 2009
Scale	1:250 @ A3
Dwg. no.	P391 - P02C

place : architecture
26 Westgate Lincoln LN1 3BD
t: 01522 546362 e: info@place-architecture.co.uk