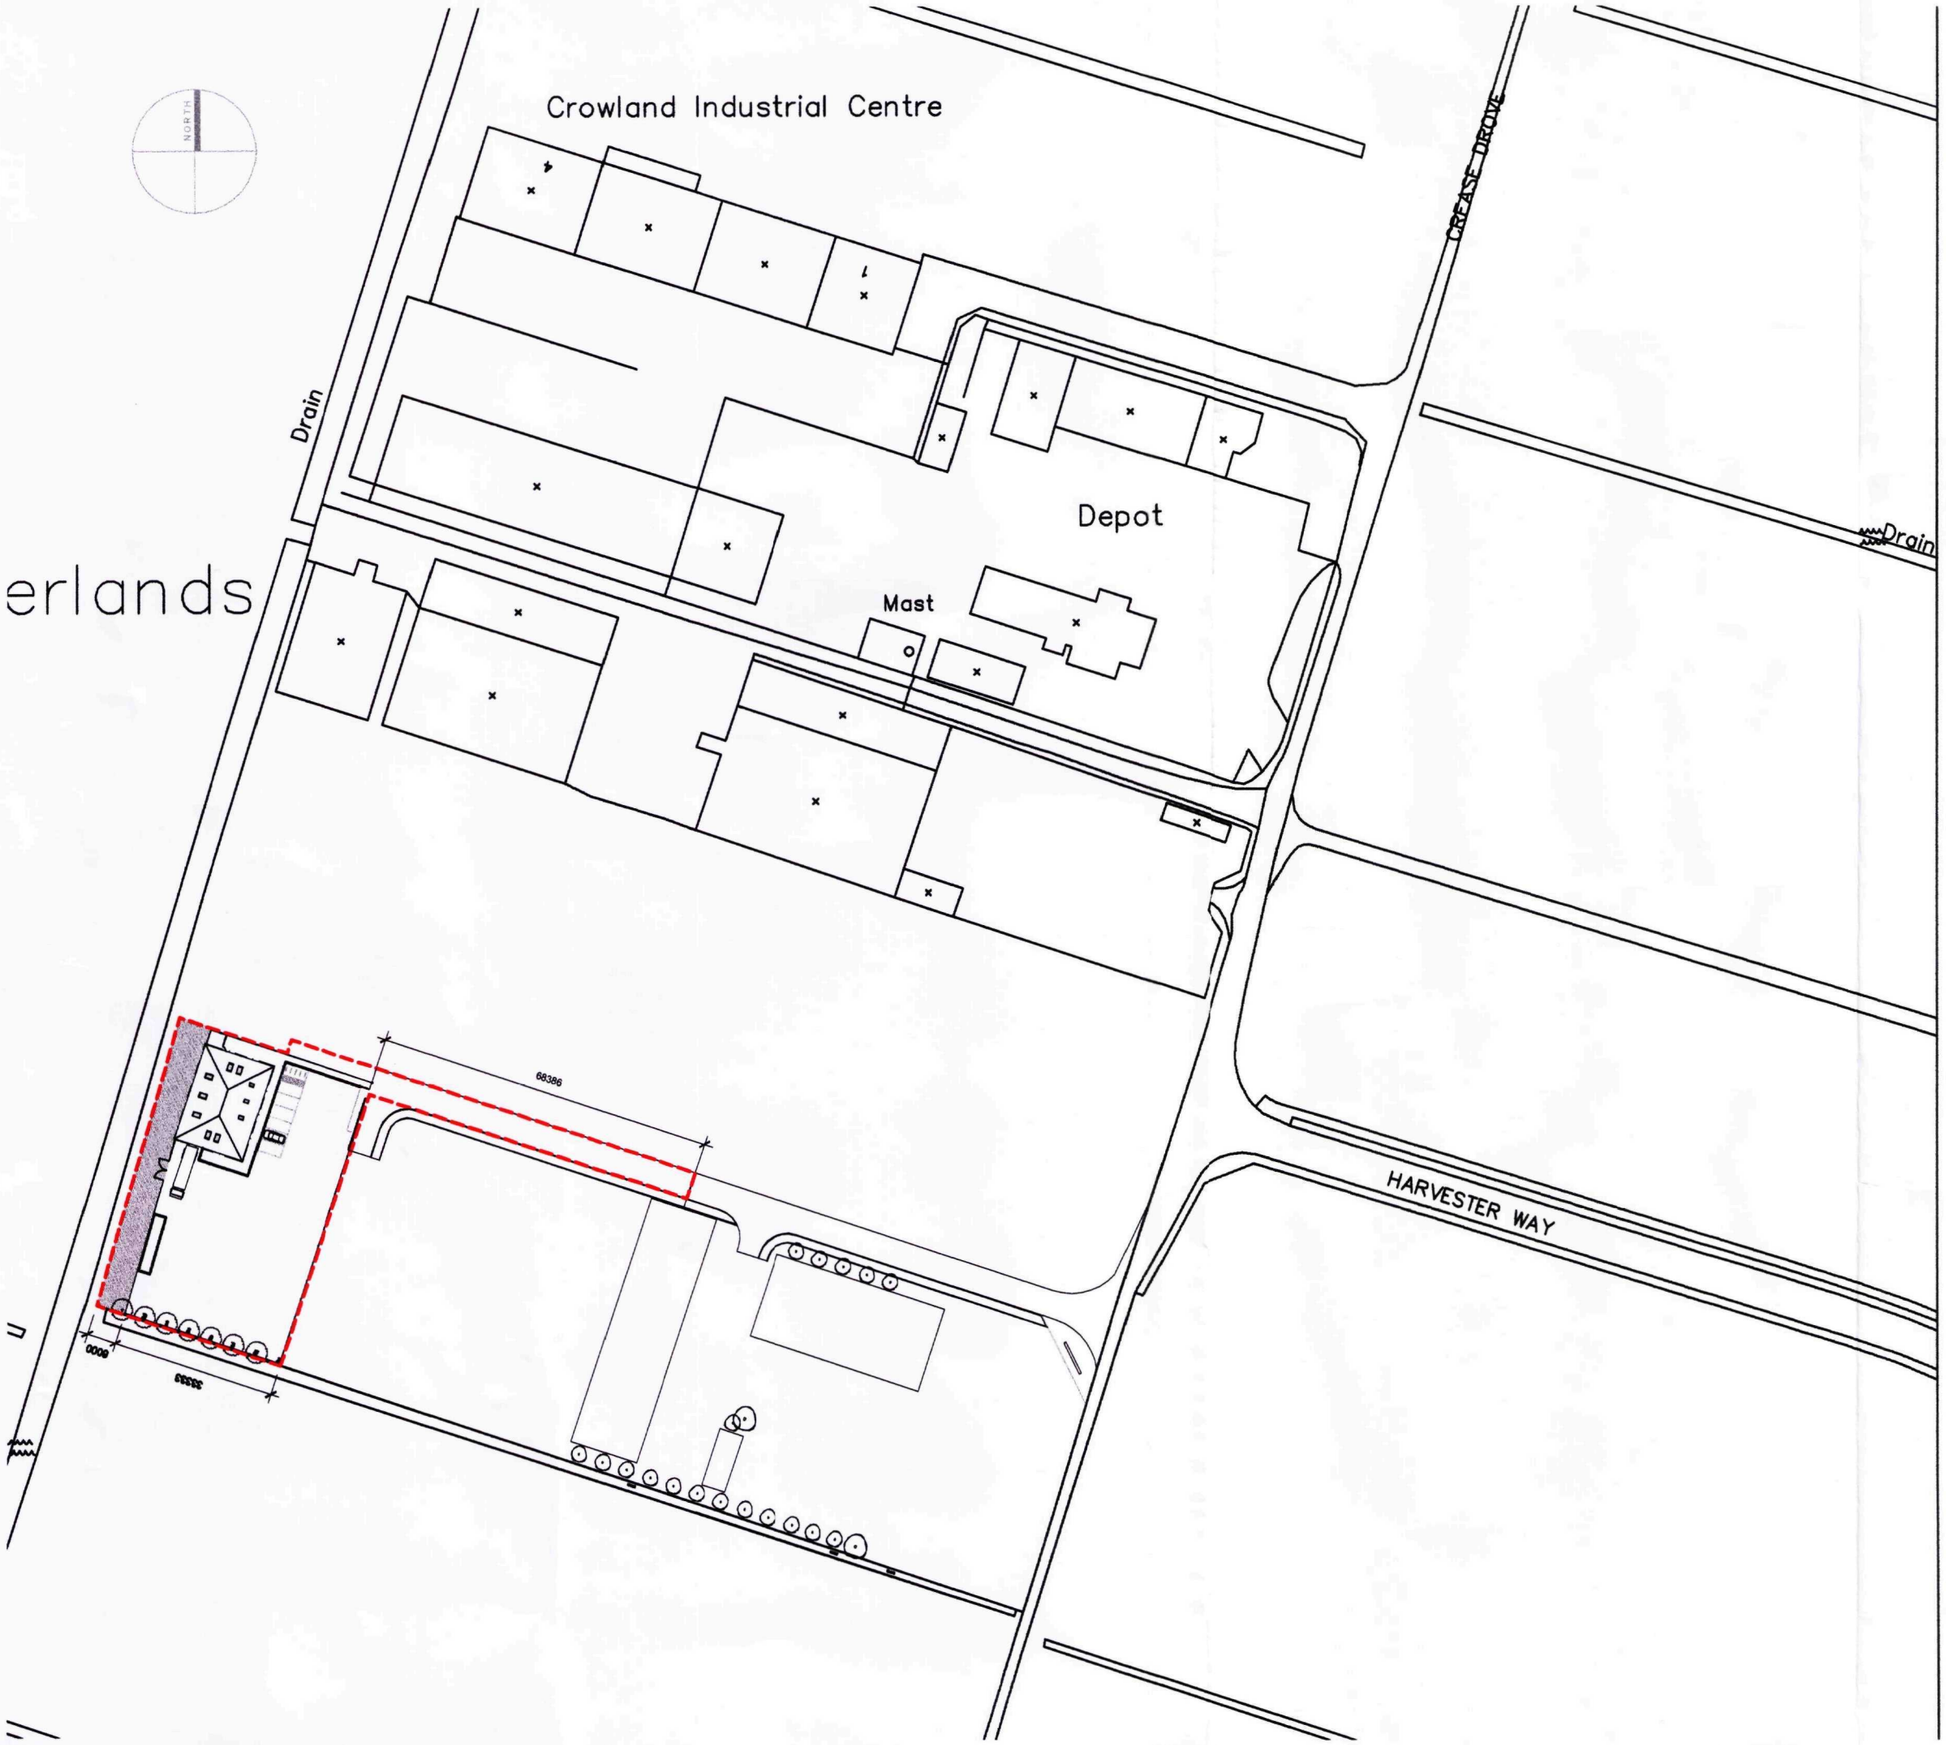


Notes

Dimensions to be verified on site. Figured dimensions to take preference to those scaled; do not scale from drawings. All discrepancies to be clarified with project Architect.

This drawing is the property and copyright of place : architecture and is issued on the condition it is not reproduced, retained or disclosed to any unauthorised person(s), either wholly or in part without the written consent of place : architecture.

Ordnance Survey material is used with the permission of The Controller of the HMSO, © Crown Copyright AR 159870.

Revisions

Rev	Date	Text
A	30/10/09	Entrance amendment
B	03/11/09	General amendment
C	06/11/09	Site approach amended
D	09/11/09	Site approach amended
E	09/12/09	Site approach amended

SHDC
Planning & Development
14 JAN 2010
Ref: 0031-10

AMENDED PLAN
Ref.

PLANNING

Client	Custom Fencing
Project	Crease Drove, Crowland
Drawing	Site Location Plan

Date	June 2009
Scale	1:1250 @ A3
Dwg. no.	P410 - P001E

place : architecture
26 Westgate Lincoln LN1 3BD
t: 01522 546362 e: info@place-architecture.co.uk

N

SURFACE WATER DRAINAGE

FOUL WATER DRAINAGE

SURFACE WATER DRAINAGE DYKE

61040

6000

6m WIDE EASEMENT

4m WIDE ACCESS GATES INTO EASEMENT

2.4m galvanised security mesh fence

MOVEBALE STORAGE CONTAINER APPROX. 2.5m x 12m

COMPACTED GRAVEL

2.4m galvanised security mesh fence

33333

STORAGE YARD

RAINWATER HARVESTING TANK

SURFACE WATER DRAINAGE TO DISCHARGE AT DYKE

2.4m galvanised security mesh fence

GULLEY

FALL

FALL

FALL

MACADAM

CYCLE STORAGE

FOUL WATER DRAINAGE T.B.C

COMPACTED GRAVEL

FLOODLIGHTING TO EACH CORNER OF SITE

REFUSE AREA

FLOODLIGHTING TO EACH CORNER OF SITE

49900

2.4m galvanised security mesh fence

SLIDING GATE

SITE LAYOUT PLAN

Notes

Dimensions to be verified on site. Figured dimensions to take preference to those scaled; do not scale from drawings. All discrepancies to be clarified with project Architect.

This drawing is the property and copyright of place : architecture and is issued on the condition it is not reproduced, retained or disclosed to any unauthorised person(s), either wholly or in part without the written consent of place : architecture.

Ordnance Survey material is used with the permission of The Controller of the HMSO, © Crown Copyright AR 159870.

Revisions

Rev	Date	Text
A	28/07/09	Drawing amended in line with clients comments
B	03/08/09	Drawing amended in line with clients comments Planning Issue
C	05/08/09	Drawing amended in line with clients comments
D	22/09/09	Amended in line with I.D.B comments
E	30/10/09	Entrance amended
F	03/11/09	Entrance and hard-standing amended
G	06/11/09	Site approach amended
H	09/11/09	Site approach amended
I	09/12/09	Surface treatment notes added

3HDC
Planning & Development
14 JAN 2010
Ref: 0031-10


AMENDED PLAN
Ref.

PLANNING

Client J & N Holdings
Project Crease Drove, Crowland
Drawing Site Layout Plan

Date July 2009
Scale 1:200 @ A3
Dwg. no. P410 - P002I

place : architecture
26 Westgate Lincoln LN1 3BD
t: 01522 546362 e: info@place-architecture.co.uk

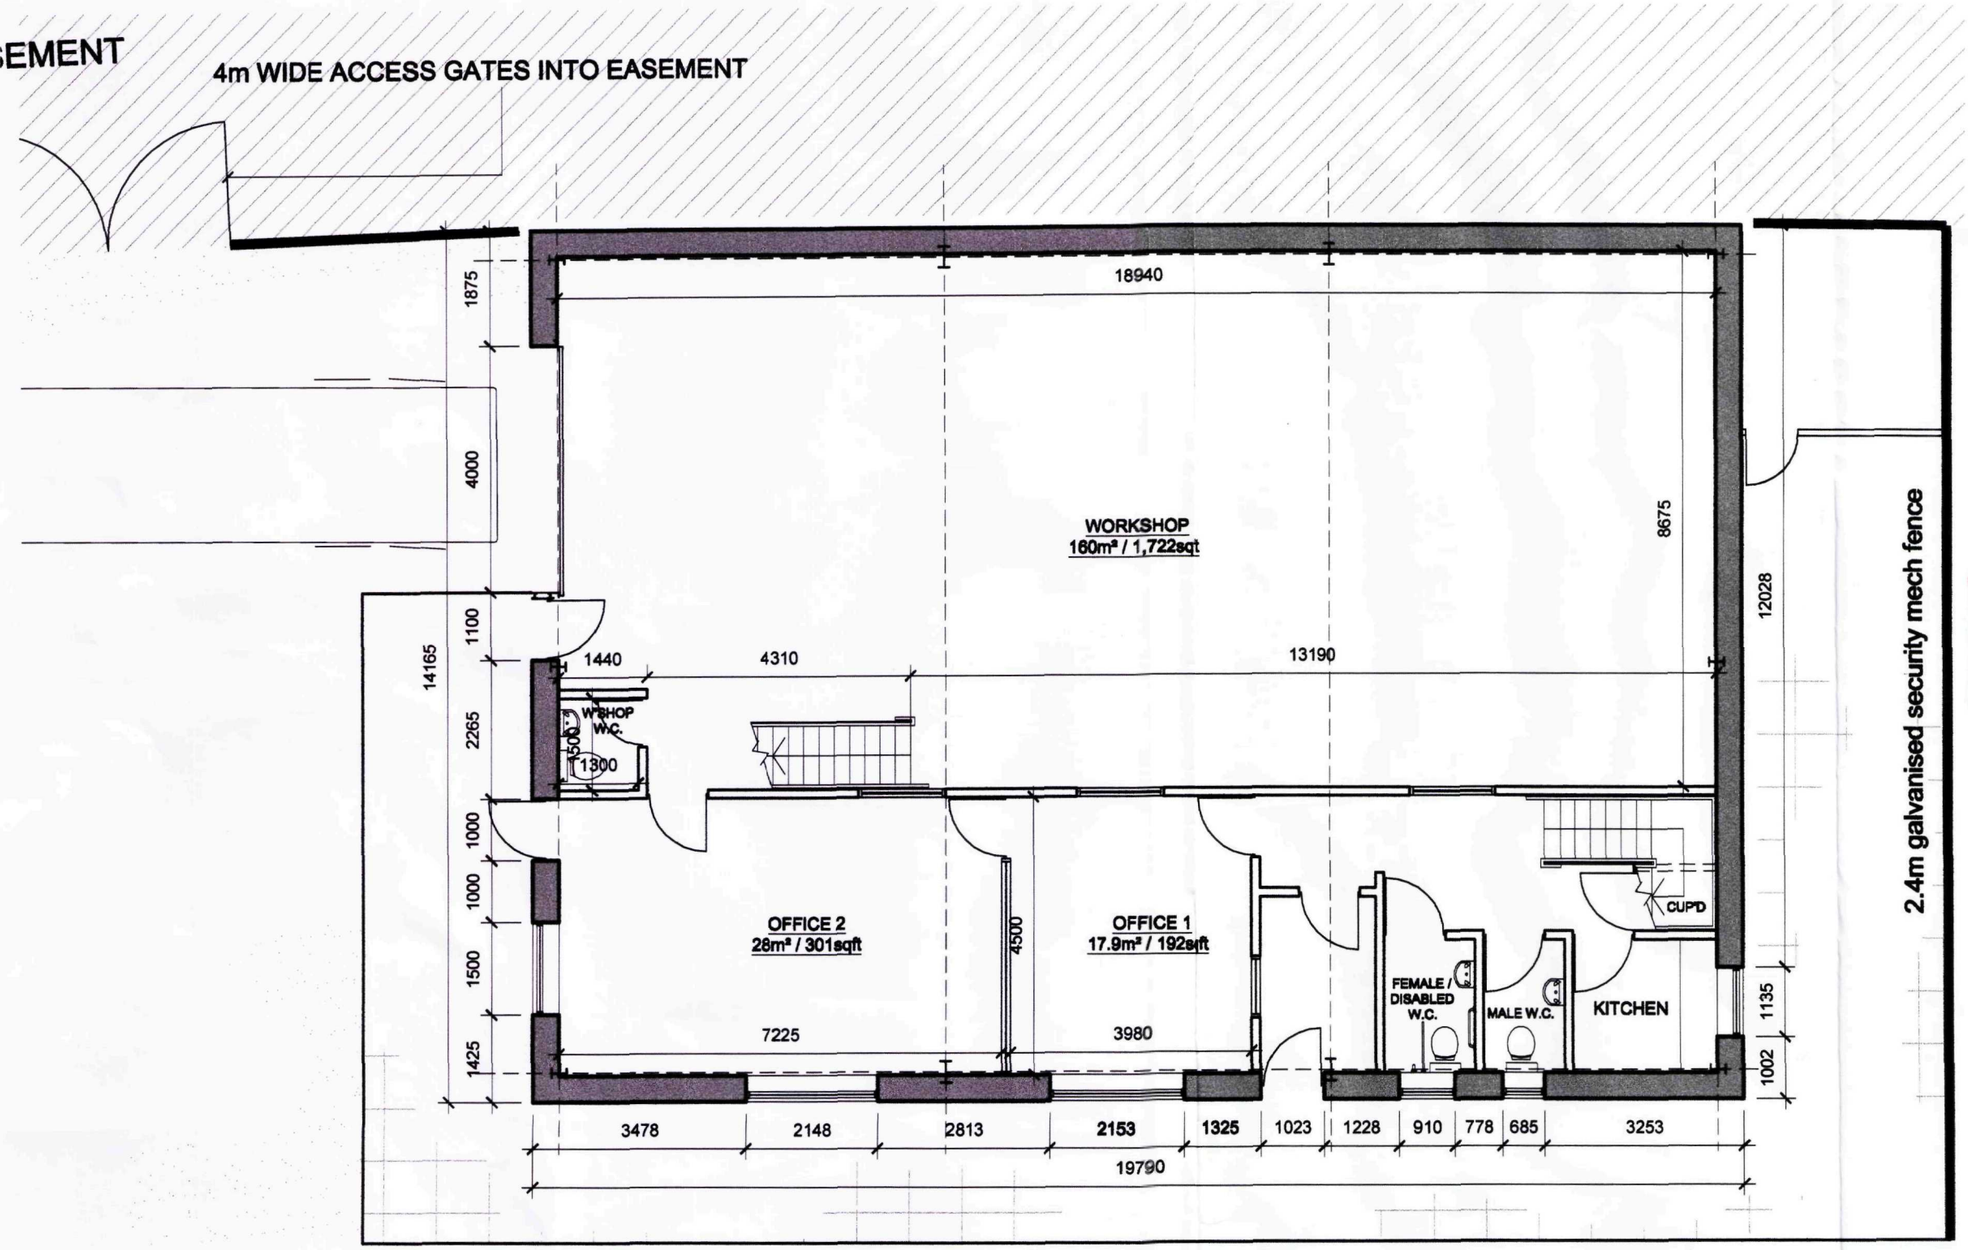

GROUND FLOOR PLAN

Notes

Dimensions to be verified on site. Figured dimensions to take preference to those scaled; do not scale from drawings. All discrepancies to be clarified with project Architect.

This drawing is the property and copyright of place : architecture and is issued on the condition it is not reproduced, retained or disclosed to any unauthorised person(s), either wholly or in part without the written consent of place : architecture.

Ordnance Survey material is used with the permission of The Controller of the HMSO, © Crown Copyright AR 159870.

Revisions

Rev	Date	Text
A	28/07/09	Drawing amended in line with clients comments
B	03/08/09	Drawing amended in line with clients comments Planning Issue
C	06/11/09	Internal spaces handed
D	16/11/09	General amendments
E	16/11/09	General amendments

SHDC
Planning & Development
14 JAN 2010
Ref: 003/10

H


AMENDED PLAN
Ref.

PLANNING


Client	J & N Holdings
Project	Crease Drove, Crowland
Drawing	Ground Floor Plan

Date	July 2009
Scale	1:100@ A3
Dwg. no.	P410 - P003E


place : architecture
26 Westgate Lincoln LN1 3BD
t: 01522 546362 e: info@place-architecture.co.uk

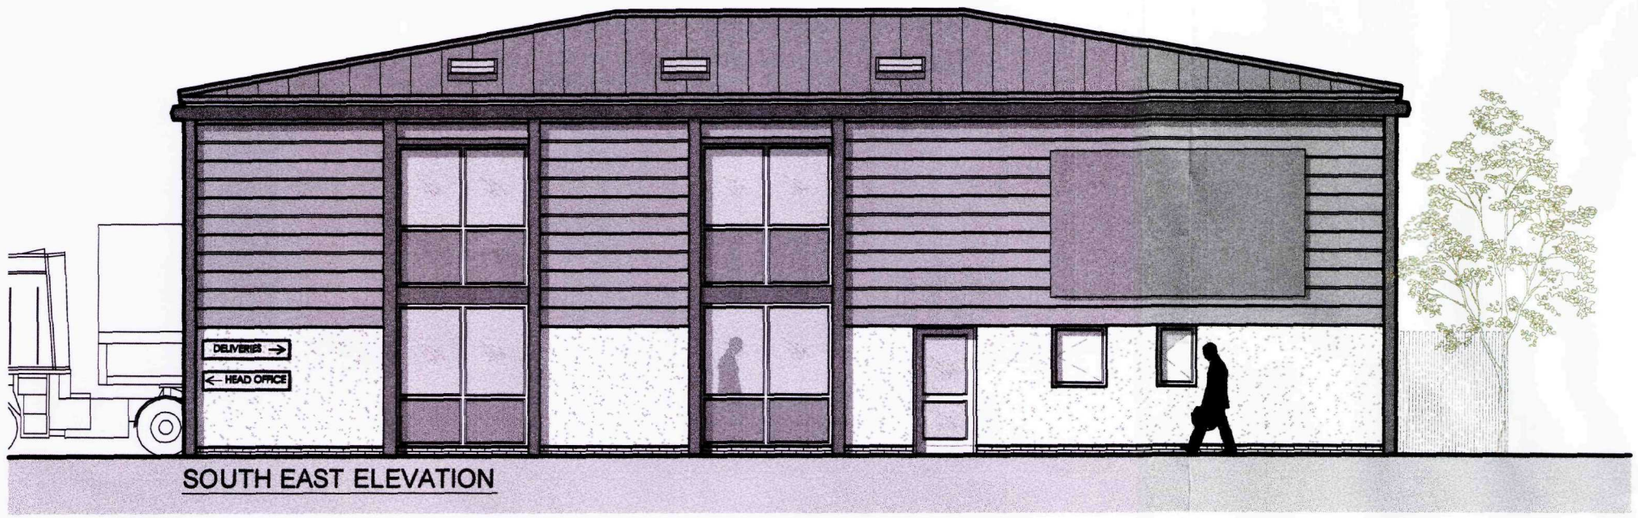


SOUTH EAST ELEVATION

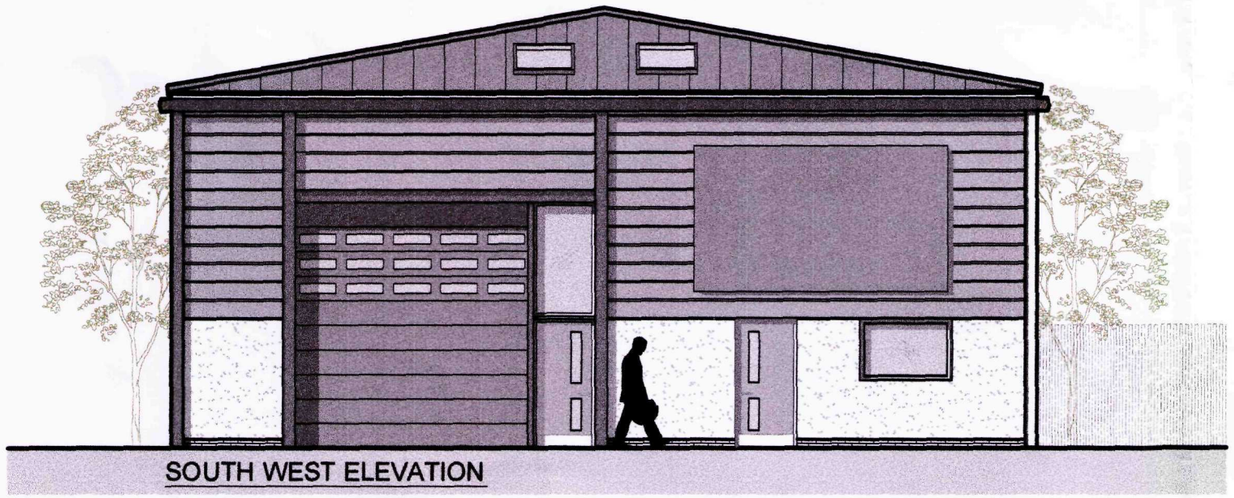

SOUTH WEST ELEVATION

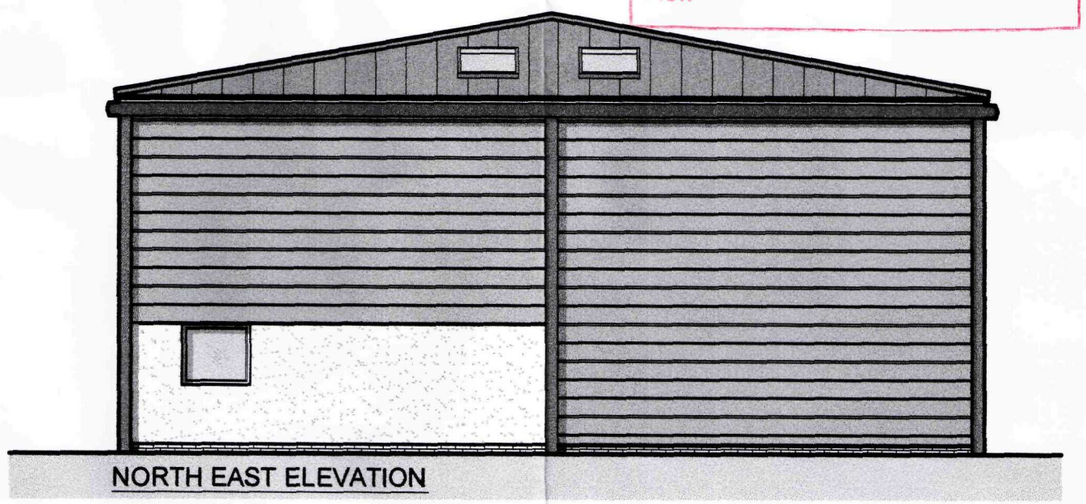

NORTH EAST ELEVATION

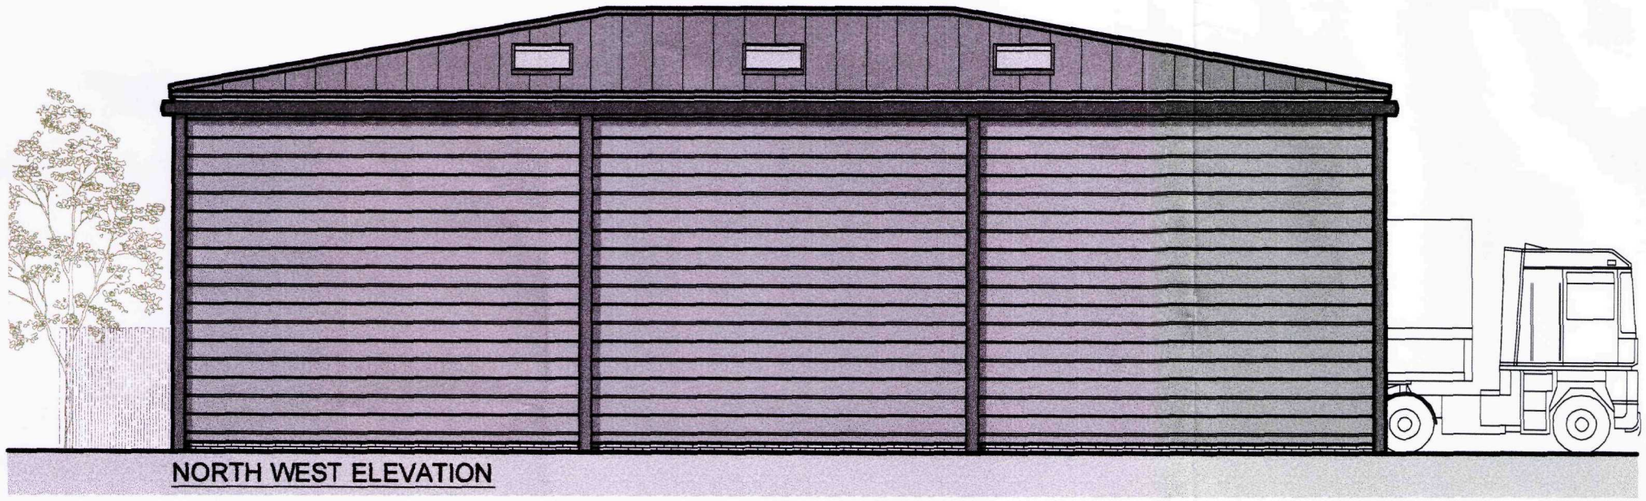

NORTH WEST ELEVATION

Notes

Dimensions to be verified on site. Figured dimensions to take preference to those scaled; do not scale from drawings. All discrepancies to be clarified with project Architect.

This drawing is the property and copyright of place : architecture and is issued on the condition it is not reproduced, retained or disclosed to any unauthorised person(s), either wholly or in part without the written consent of place : architecture.

Ordnance Survey material is used with the permission of The Controller of the HMSO, © Crown Copyright AR 159870.

Revisions

Rev	Date	Text
A	28/07/09	Drawing amended in line with clients comments
B	03/08/09	Drawing amended in line with clients comments Planning issue
C	06/08/09	Elevational treatment handed
D	16/11/09	Window added to South-West elevation

SHDC
Planning & Development
14 JAN 2010
Ref: 0031-10

AMENDED PLAN
Ref.

PLANNING

Client	J & N Holdings
Project	Crease Drove, Crowland
Drawing	Elevations

Date	July 2009
Scale	1:100 @ A3
Dwg. no.	P410 - P101D

place : architecture
26 Westgate Lincoln LN1 3BD
t: 01522 546362 e: info@place-architecture.co.uk