
H.M. LAND REGISTRY

TITLE NUMBER

LL 173890

ORDNANCE SURVEY PLAN REFERENCE	TF 2409	SECTION B	Scale 1/1250 Enlarged from 1/2500
COUNTY LINCOLNSHIRE	DISTRICT SOUTH HOLLAND		© Crown copyright 1988


SHDC
Planning & Development
15 JAN 2009
Ref: 0034/09

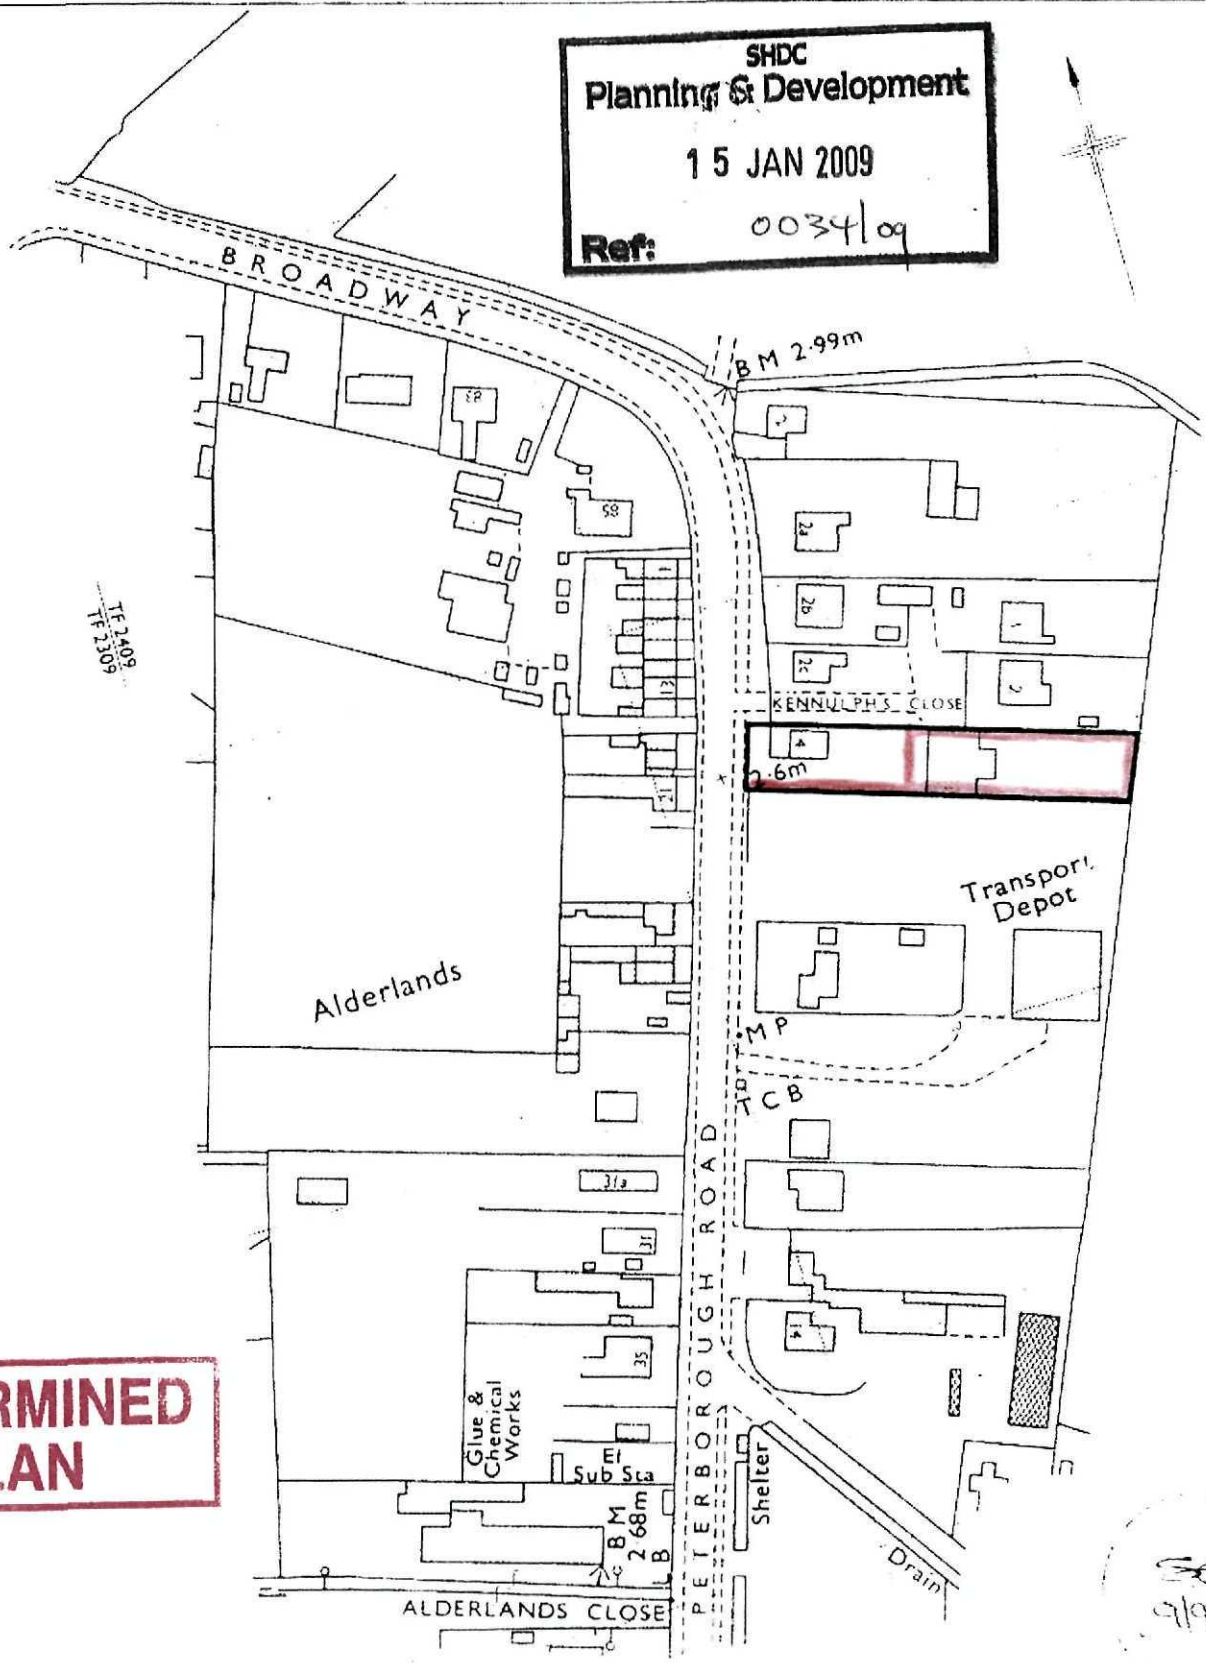


DETERMINED PLAN

This official copy is incomplete without the preceding notes page

Subject to Planning Permission
& Building Control Approval

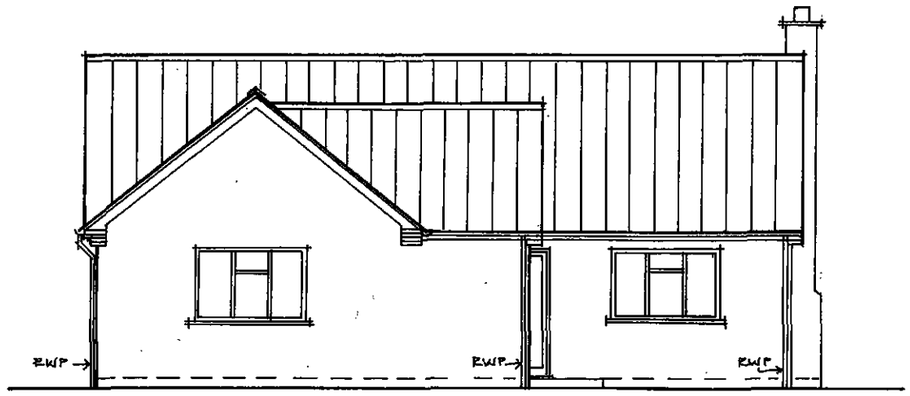


PROPOSED FRONT ELEVATION 1:100

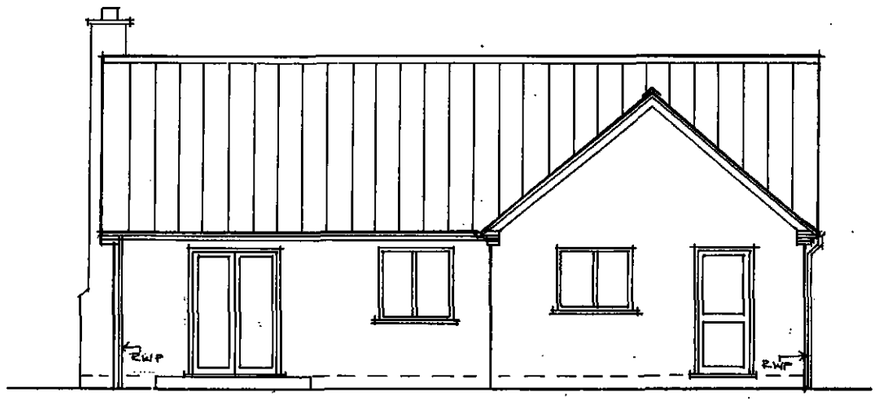


PROPOSED REAR ELEVATION 1:100


DETERMINED
PLAN

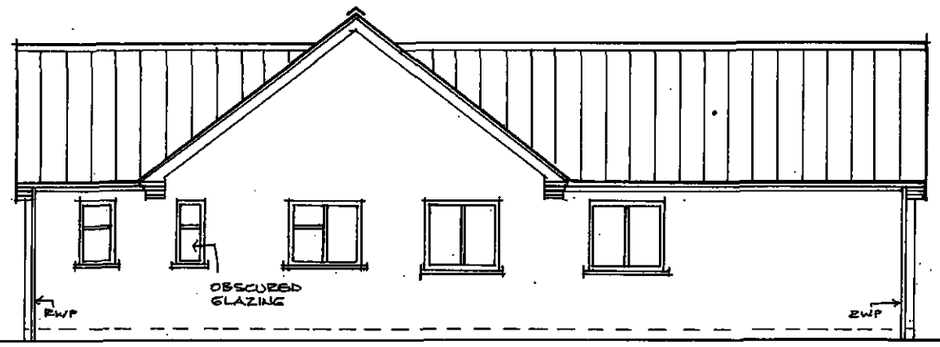

PROPOSED SIDE ELEVATION 1:100

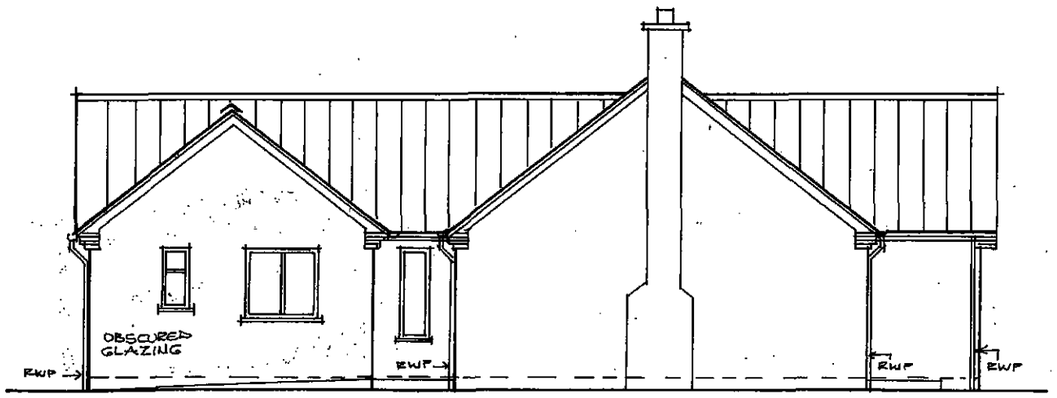

PROPOSED SIDE ELEVATION 1:100

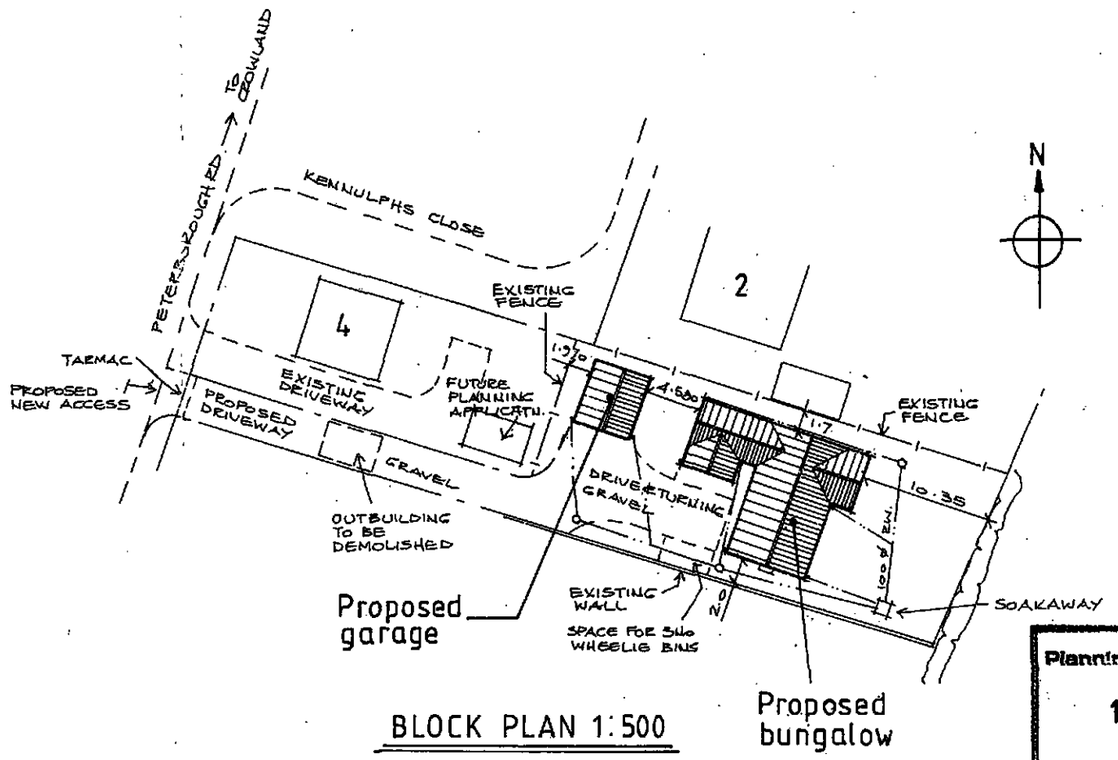

BLOCK PLAN 1:500


N

SHDC
Planning & Development
15 JAN 2009
Ref: 0034/09

Materials:
Walls: Hanson Village Sunglow facing brickwork.
Roof: Sandtoft Double Grey Pantiles.
Doors, Windows, Gutters & Downpipes: White UPVC.

Proposed Bungalow, Garage & New Access at Land to the Rear of 4 Peterborough Road, Crowland.
Scale as shown. Date: Jan.09

CC/DA/10020/09

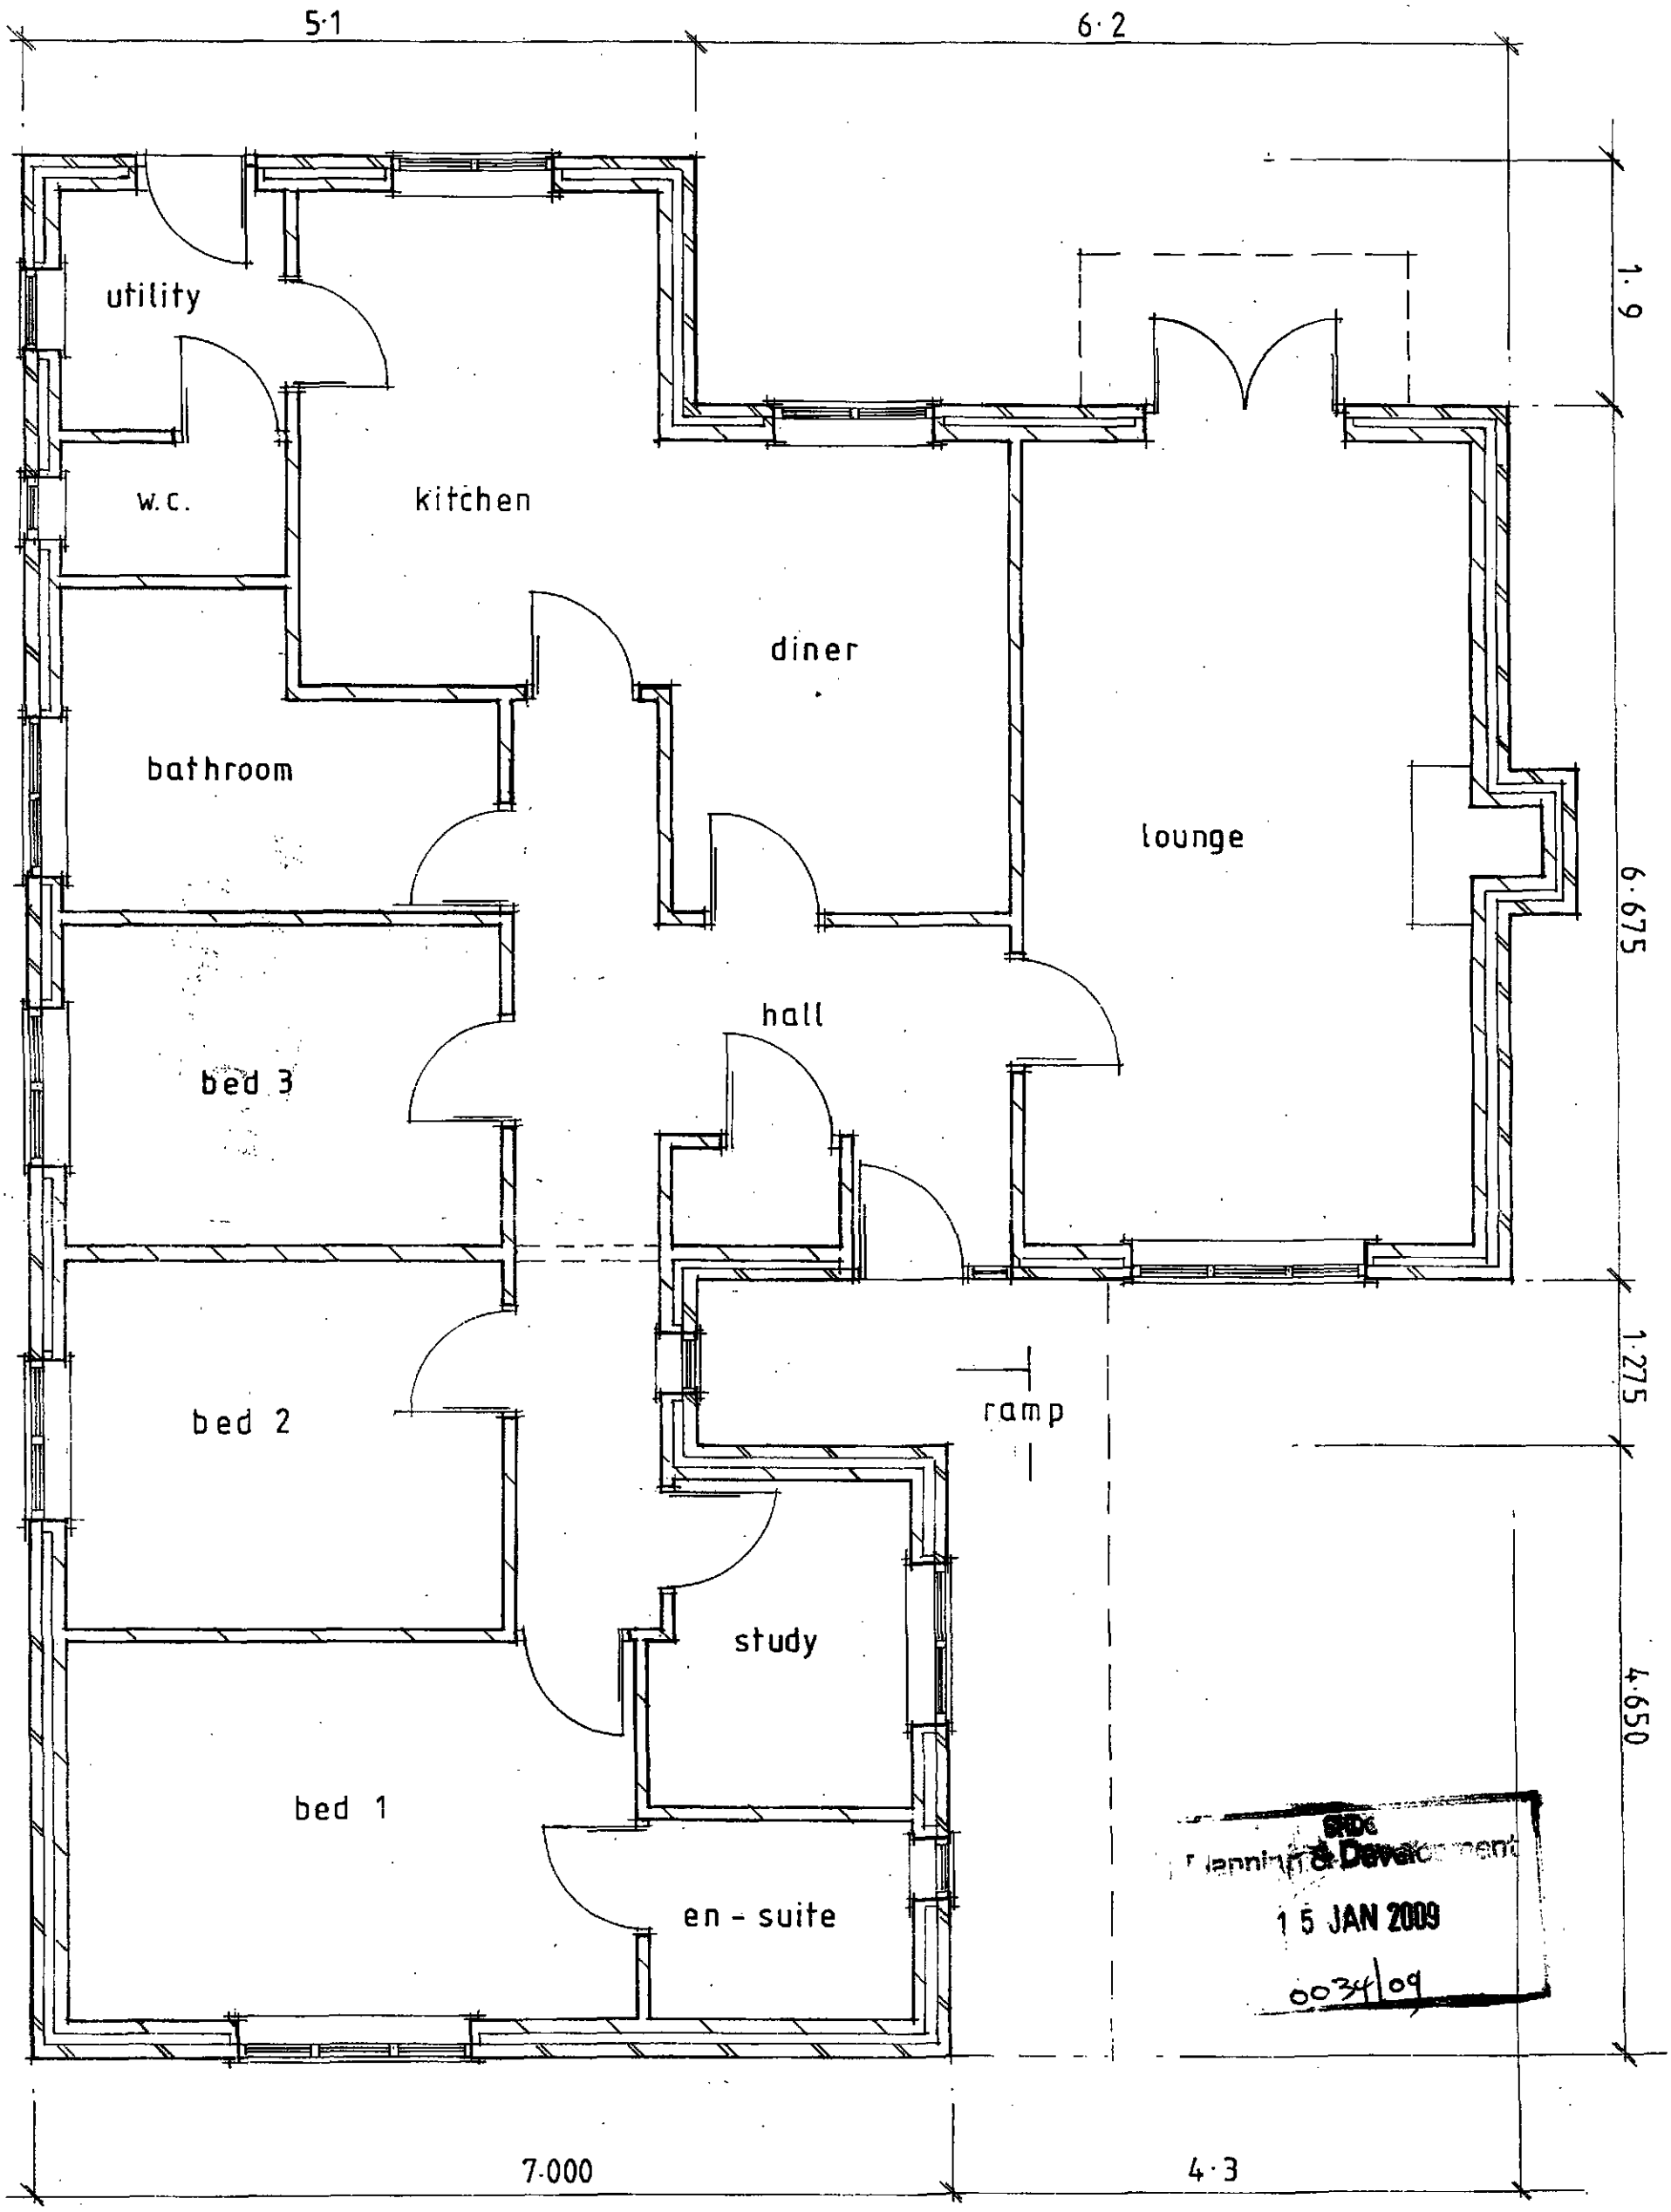

PROPOSED FLOOR LAYOUT 1:50


Subject to Planning Permission
& Building Control Approval

SDCC Planning & Development
15 JAN 2009
0034/09


DETERMINED PLAN

Proposed Bungalow, Garage & New Access at Land to the Rear of 4 Peterborough Rd. Crowland.
Scale as shown. Date: Jan.09.


CC/DA/10021/09

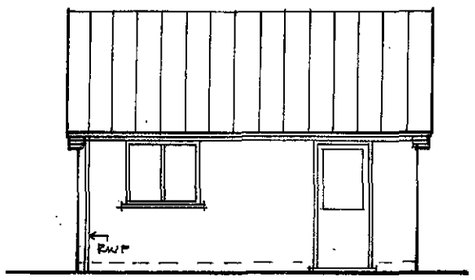


PROPOSED
SIDE ELEVATION
1:100

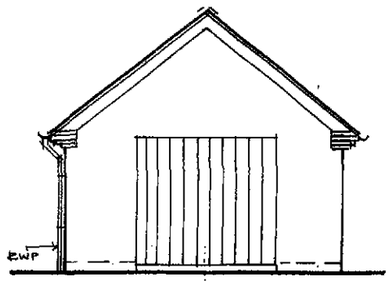


PROPOSED
FRONT ELEVATION
1:100

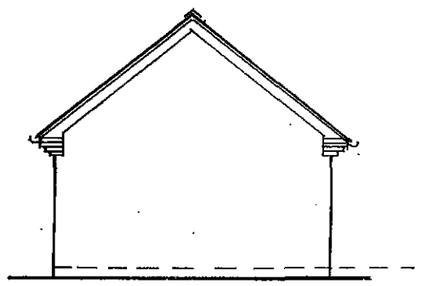

PROPOSED
REAR ELEVATION
1:100

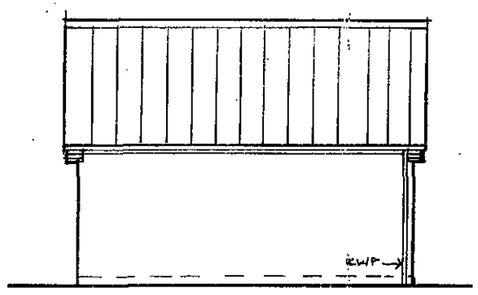

PROPOSED
SIDE ELEVATION
1:100

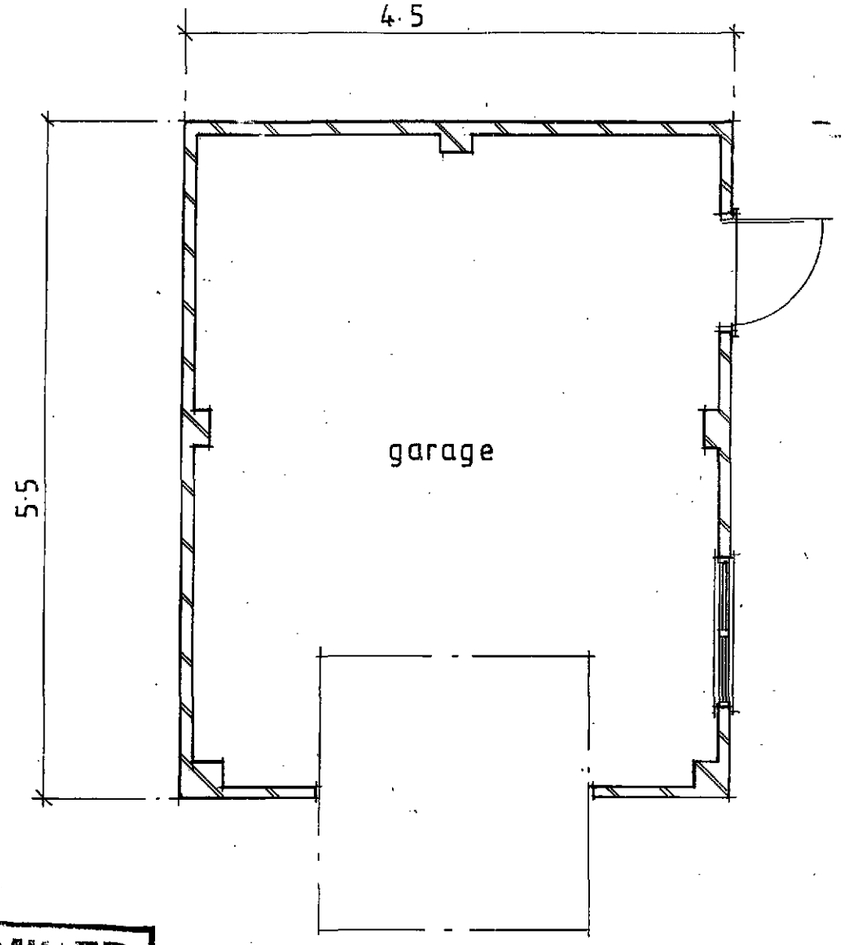

PROPOSED GARAGE LAYOUT 1:50

Materials:
Wall: Hanson Village Sunglow facing brickwork.
Roof: Sandtoft Double Grey Pantiles.
Doors, Windows Gutters & Downpipes: White UPVC.

D MINED
N

SHDC
Planning & Development
15 JAN 2009
Ref: 0034/09

Subject to Planning Permission & Building Control Approval

Proposed Bungalow, Garage & New Access at Land to the Rear of 4 Peterborough Rd. Crowland.
Scale as shown. Date: Jan.09.