
Contractors are responsible for checking all dimensions on site when work commences and before ordering any materials.Any discrepancies should be brought to the attention of the Client for remedial action before commencing.


All details shown are based on typical site conditions for that area, any abnormal conditions such be brought to the attention of the client and Local Authority immediately.

The notes shown are mainly to cover the requirements of Building Regulations and should not be treated as a full Specification.

Any materials not specified to be of a standard suitable for the work proposed and fit for purpose.All work to be in accordance with good building practise and all necessary BS codes for Workmanship on Building Sites.

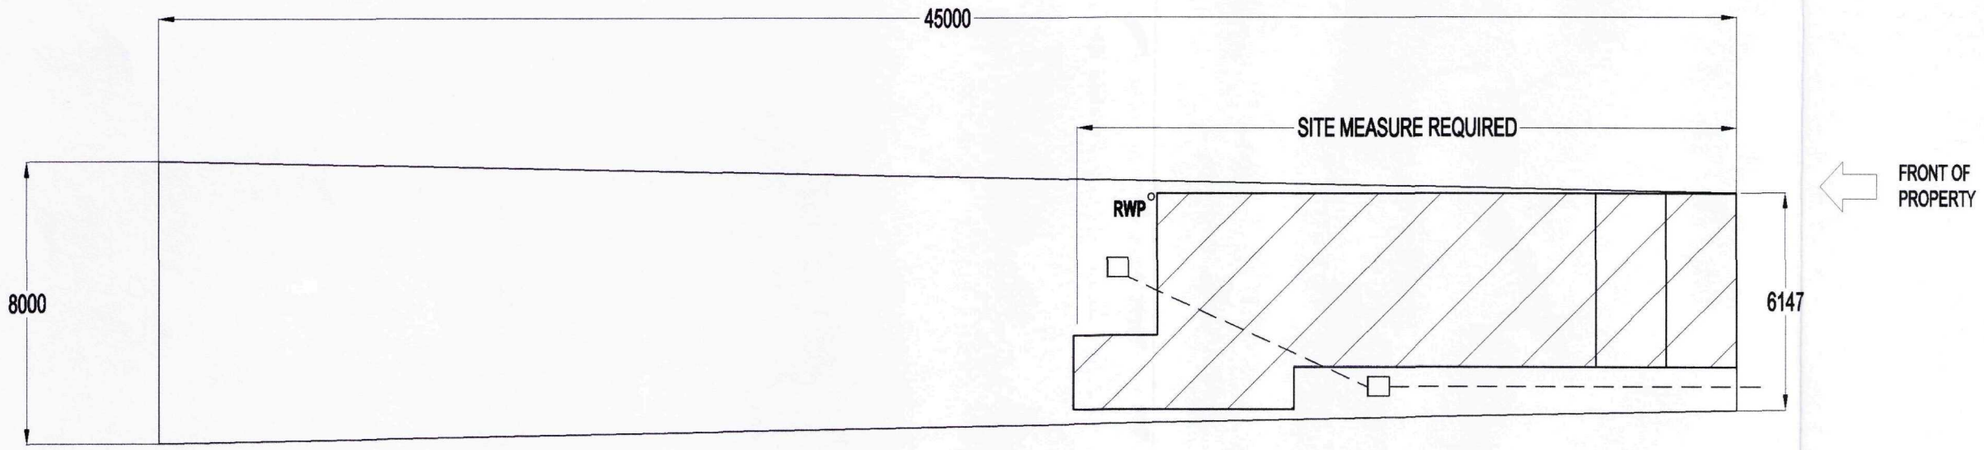

EXISTING SITE PLAN

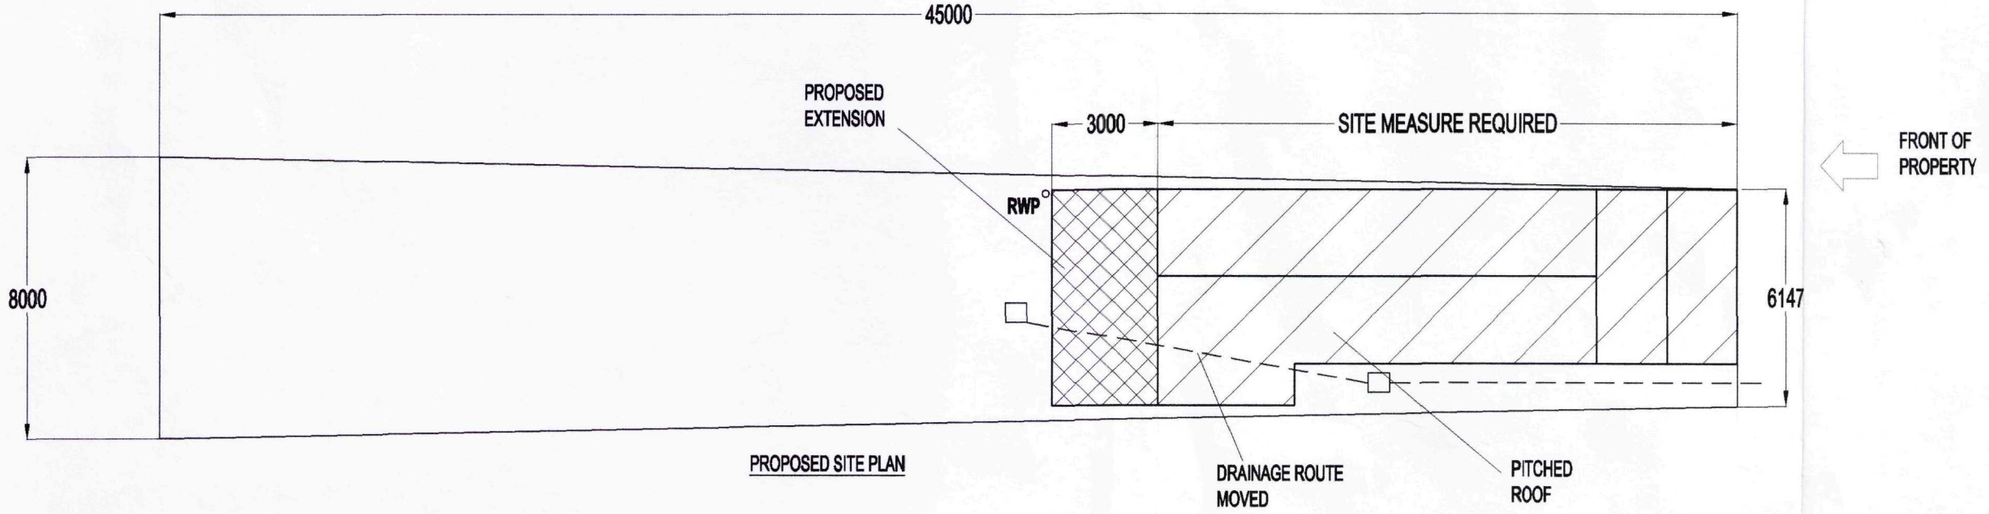

PROPOSED SITE PLAN

DETERMINED PLAN

SHDC
Planning & Development
15 JAN 2009
Ref: 0035/09

APPLICATION SITE ADDRESS
SUE LEWIS
52 NORTH STREET, CROWLAND
PE6 OEF

Parallel Architectural Designs Ltd
8 BEAR LANE
PINCHBECK SPALDING LINS PE11 3AX.
TEL: 01775 719 469 FAX: 01775 769 297
EMAIL: design@paralleldesign.co.uk

Client:	SUE LEWIS	Scale:	1/175 @ A3
Contract:	NORTH ST. CROWLAND	Drawn By:	PAD / SM

REV.	DATE	DESCRIPTION	INIT
A	08.10.08	SITE SURVEY AMENDMENTS	SM

REVISIONS


Drawing No: PAD-SL-08-001

Contractors are responsible for checking all dimensions on site when work commences and before ordering any materials.Any discrepancies should be brought to the attention of the Client for remedial action before commencing.


All details shown are based on typical site conditions for that area, any abnormal conditions such be brought to the attention of the client and Local Authority immediately.

The notes shown are mainly to cover the requirements of Building Regulations and should not be treated as a full Specification.


Any materials not specified to be of a standard suitable for the work proposed and fit for purpose.All work to be in accordance with good building practise and all necessary BS codes for Workmanship on Building Sites.

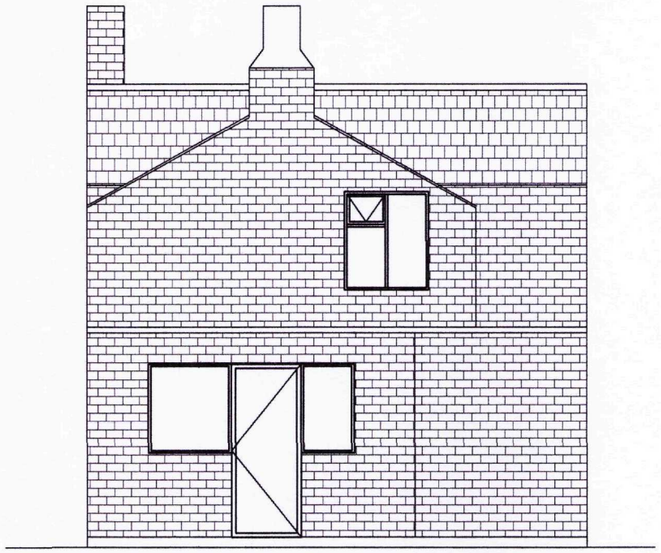

EXISTING REAR SOUTH ELEVATION

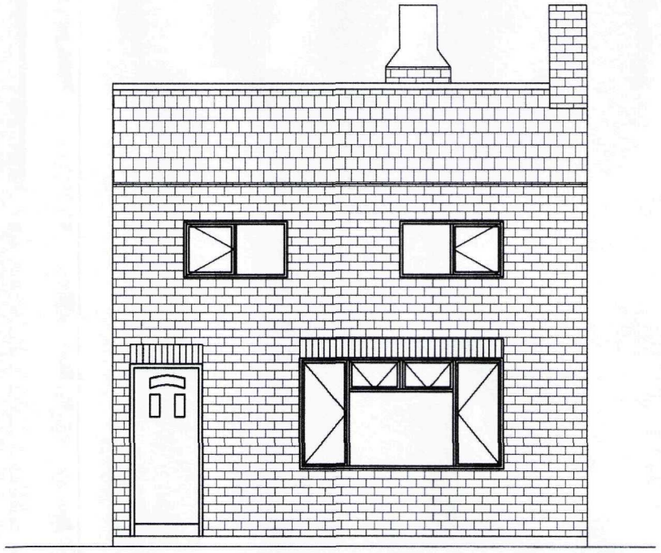

EXISTING FRONT NORTH ELEVATION

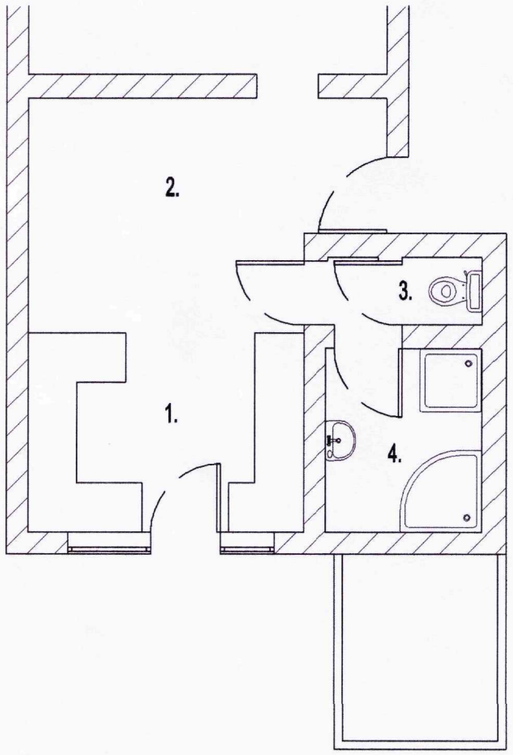

KEY
1. KITCHEN
2. DINING
3. TOILET
4. BATHROOM

EXISTING KITCHEN / DINING PLAN
GRD FLOOR

DETERMINED PLAN

SHDC
Planning & Development
15 JAN 2009
Ref: 0035/09

APPLICATION SITE ADDRESS
SUE LEWIS
52 NORTH STREET, CROWLAND
PE6 OEF


Parallel Architectural Designs Ltd
8 BEAR LANE
PINCHBECK SPALDING LINS PE11 3AX.
TEL: 01775 719 469 FAX; 01775 769 297
EMAIL: design@paralleldesign.co.uk

REV.	DATE	DESCRIPTION	INIT
A	08.10.08	SITE SURVEY AMENDMENTS	SM


REVISIONS

Client :	SUE LEWIS	Scale :	1/75 @ A3
Contract :	NORTH ST. CROWLAND	Drawn By :	PAD / SM


Drawing No : PAD-SL-08-002-'A'

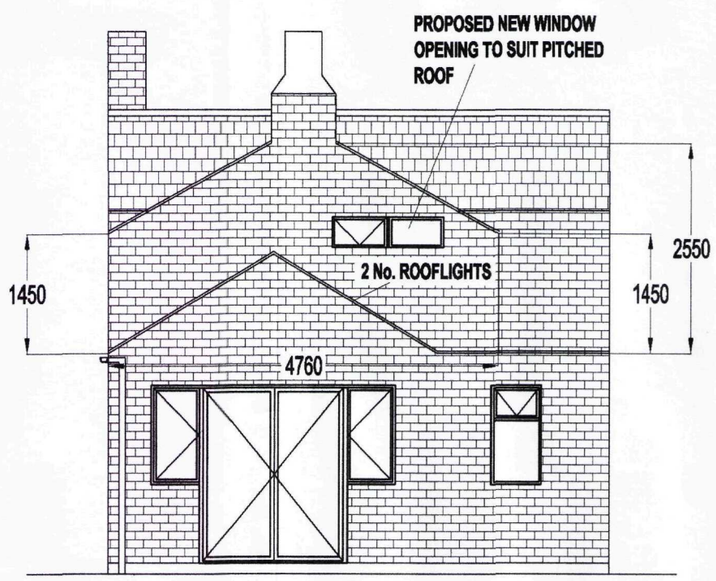

PROPOSED REAR SOUTH ELEVATION

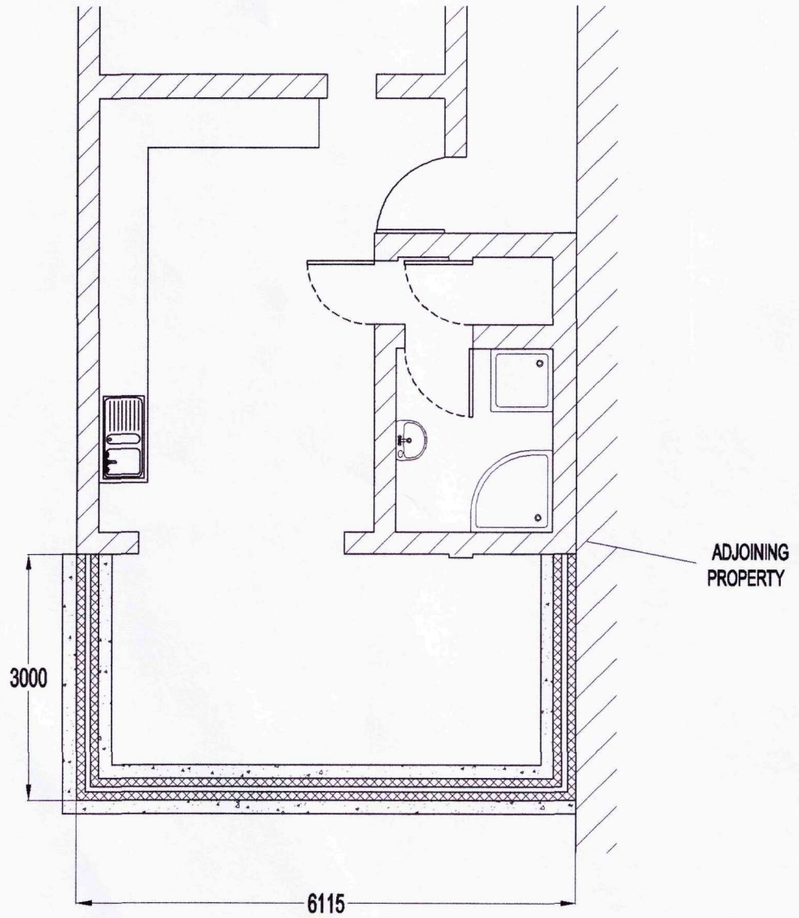

PROPOSED FOUNDATION FLOOR PLAN

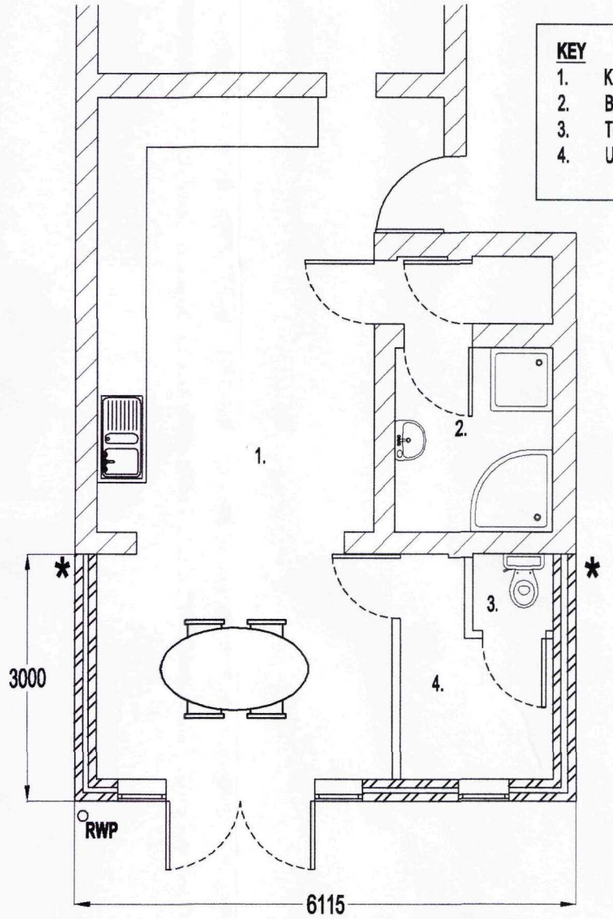

PROPOSED KITCHEN / DINING PLAN GRD FLOOR

KEY

1. KITCHEN / DINER
2. BATHROOM
3. TOILET
4. UTILITY

*** = FURFIX MOVEMENT JOINT OR EQUIVALENT TO ALLOW FOR DIFFERENTIAL MOVEMENT BETWEEN THE TWO STRUCTURES, ALLOW TO SUPPLY & INSTALL IN ACCORDANCE WITH BUILDING REGULATIONS**

Contractors are responsible for checking all dimensions on site when work commences and before ordering any materials.Any discrepancies should be brought to the attention of the Client for remedial action before commencing.

All details shown are based on typical site conditions for that area, any abnormal conditions such be brought to the attention of the client and Local Authority immediately.

The notes shown are mainly to cover the requirements of Building Regulations and should not be treated as a full Specification.

Any materials not specified to be of a standard suitable for the work proposed and fit for purpose.All work to be in accordance with good building practise and all necessary BS codes for Workmanship on Building Sites.

DETERMINED PLAN

SHDC
Planning & Development
15 JAN 2009
Ref: 0035/09

APPLICATION SITE ADDRESS
SUE LEWIS
52 NORTH STREET, CROWLAND
PE6 OEF

Parallel Architectural Designs Ltd
8 BEAR LANE
PINCHBECK SPALDING LINS PE11 3AX.
TEL: 01775 719 469 FAX; 01775 769 297
EMAIL: design@paralleldesign.co.uk

REV.	DATE	DESCRIPTION	INIT
A	05.01.09	Amended for Local Authorities	SM

REVISIONS

Client :	SUE LEWIS	Scale :	1/75 @ A3
Contract :	NORTH ST. CROWLAND	Drawn By :	PAD / SM


Drawing No :
PAD-SL-08-006

Contractors are responsible for checking all dimensions on site when work commences and before ordering any materials.Any discrepancies should be brought to the attention of the Client for remedial action before commencing.


All details shown are based on typical site conditions for that area, any abnormal conditions such be brought to the attention of the client and Local Authority immediately.

The notes shown are mainly to cover the requirements of Building Regulations and should not be treated as a full Specification.

Any materials not specified to be of a standard suitable for the work proposed and fit for purpose.All work to be in accordance with good building practise and all necessary BS codes for Workmanship on Building Sites.

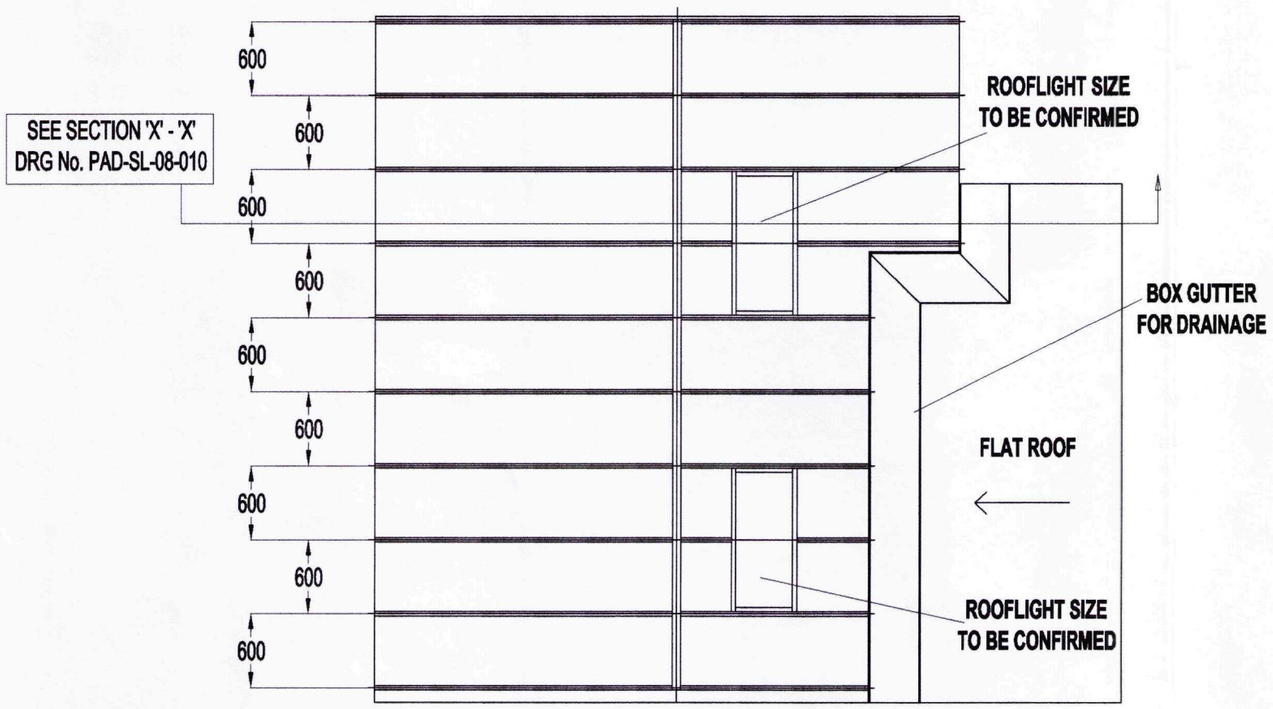

PROPOSED PITCHED ROOF
WITH 17° FALL

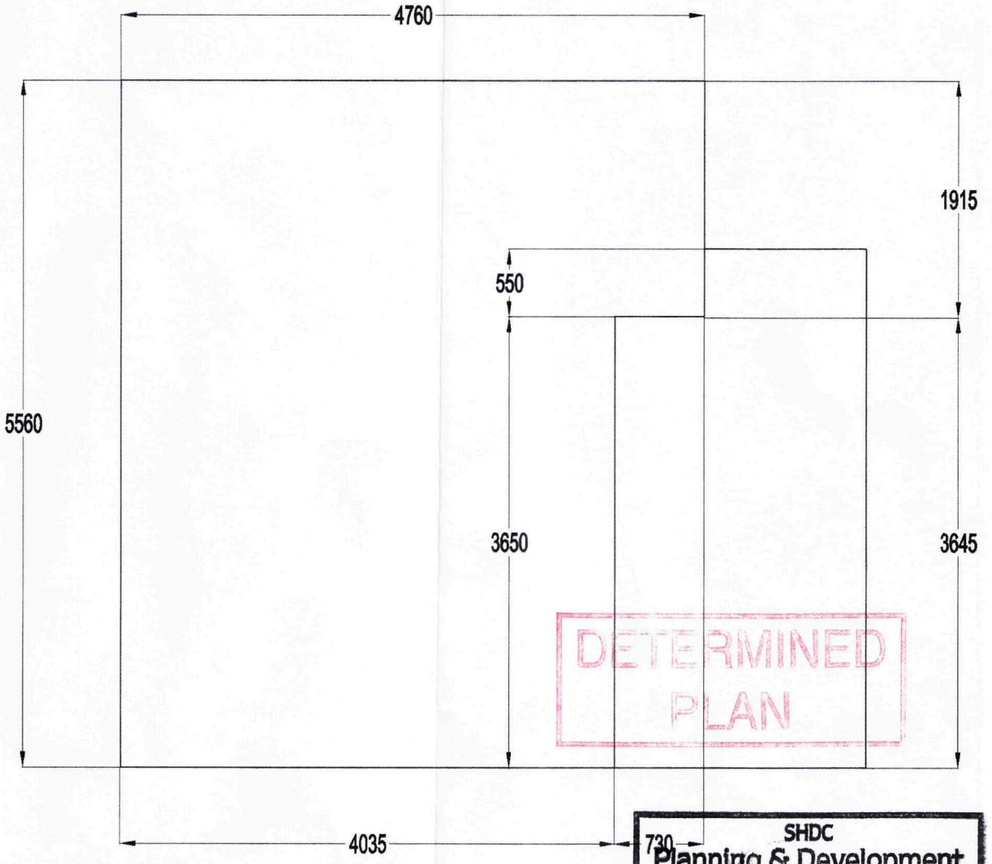

EXISTING FLAT ROOF

DETERMINED PLAN

SHDC
Planning & Development
15 JAN 2009
Ref: 0035/09

APPLICATION SITE ADDRESS
SUE LEWIS
52 NORTH STREET, CROWLAND
PE6 OEF

Parallel Architectural Designs Ltd
8 BEAR LANE
PINCHBECK SPALDING LINS PE11 3AX.
TEL: 01775 719 469 FAX; 01775 769 297
EMAIL: design@paralleldesign.co.uk

REV.	DATE	DESCRIPTION	INIT

REVISIONS

Client :	SUE LEWIS	Scale :	1/75 @ A3
Contract :	NORTH ST. CROWLAND	Drawn By :	PAD / SM


Drawing No :
PAD-SL-08-007

Contractors are responsible for checking all dimensions on site when work commences and before ordering any materials.Any discrepancies should be brought to the attention of the Client for remedial action before commencing.

All details shown are based on typical site conditions for that area, any abnormal conditions such be brought to the attention of the client and Local Authority immediately.

The notes shown are mainly to cover the requirements of Building Regulations and should not be treated as a full Specification.

Any materials not specified to be of a standard suitable for the work proposed and fit for purpose.All work to be in accordance with good building practise and all necessary BS codes for Workmanship on Building Sites.

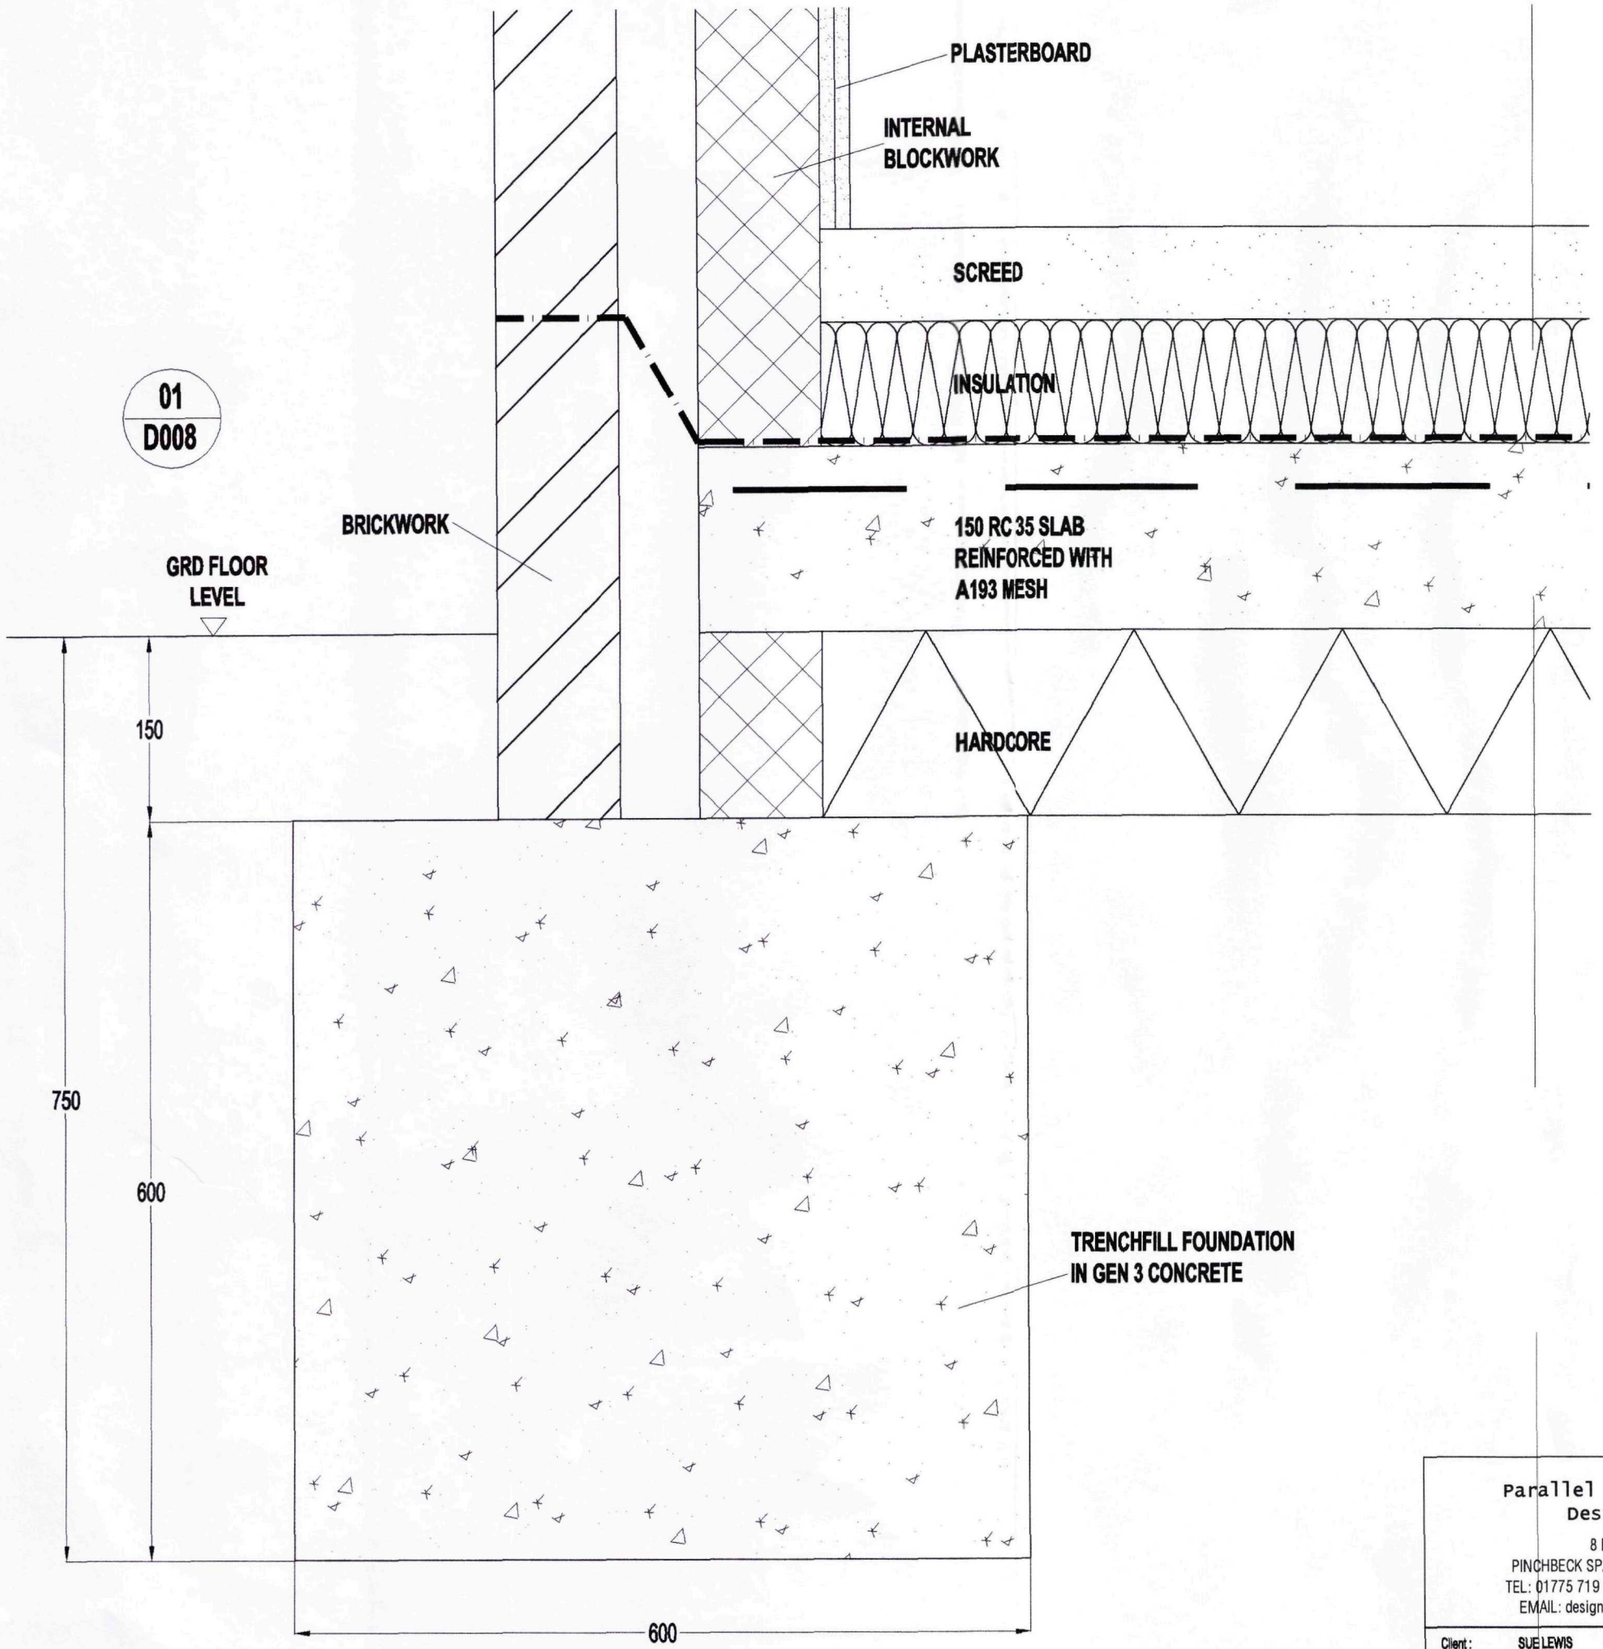

PLEASE READ IN CONJUCTION WITH STRUCTURAL APPRAISAL REPORT

SHDC
Planning & Development
15 JAN 2009
Ref: 0035/09
DETERMINED
PLAN

APPLICATION SITE ADDRESS
SUE LEWIS
52 NORTH STREET, CROWLAND
PE6 OEF

Parallel Architectural
Designs Ltd
8 BEAR LANE
PINCHBECK SPALDING LINS PE11 3AX.
TEL: 01775 719 469 FAX: 01775 769 297
EMAIL: design@paralleldesign.co.uk

REV.	DATE	DESCRIPTION	INIT

REVISIONS

Client :	SUE LEWIS	Scale :	1/5 @ A3
Contract :	NORTH ST. CROWLAND	Drawn By :	PAD / SM

Drawing No :
PAD-SL-08-008


Contractors are responsible for checking all dimensions on site when work commences and before ordering any materials.Any discrepancies should be brought to the attention of the Client for remedial action before commencing.

All details shown are based on typical site conditions for that area, any abnormal conditions such be brought to the attention of the client and Local Authority immediately.


The notes shown are mainly to cover the requirements of Building Regulations and should not be treated as a full Specification.

Any materials not specified to be of a standard suitable for the work proposed and fit for purpose.All work to be in accordance with good building practise and all necessary BS codes for Workmanship on Building Sites.

01
D009

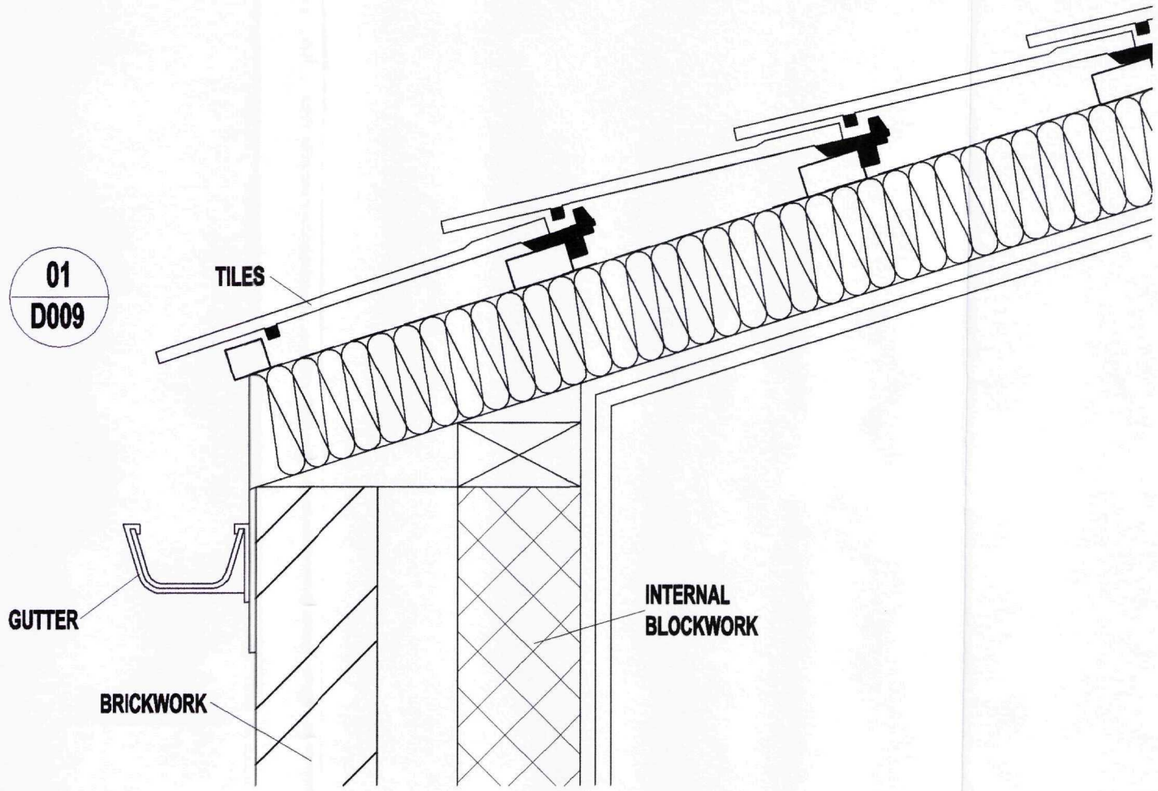

02
D009

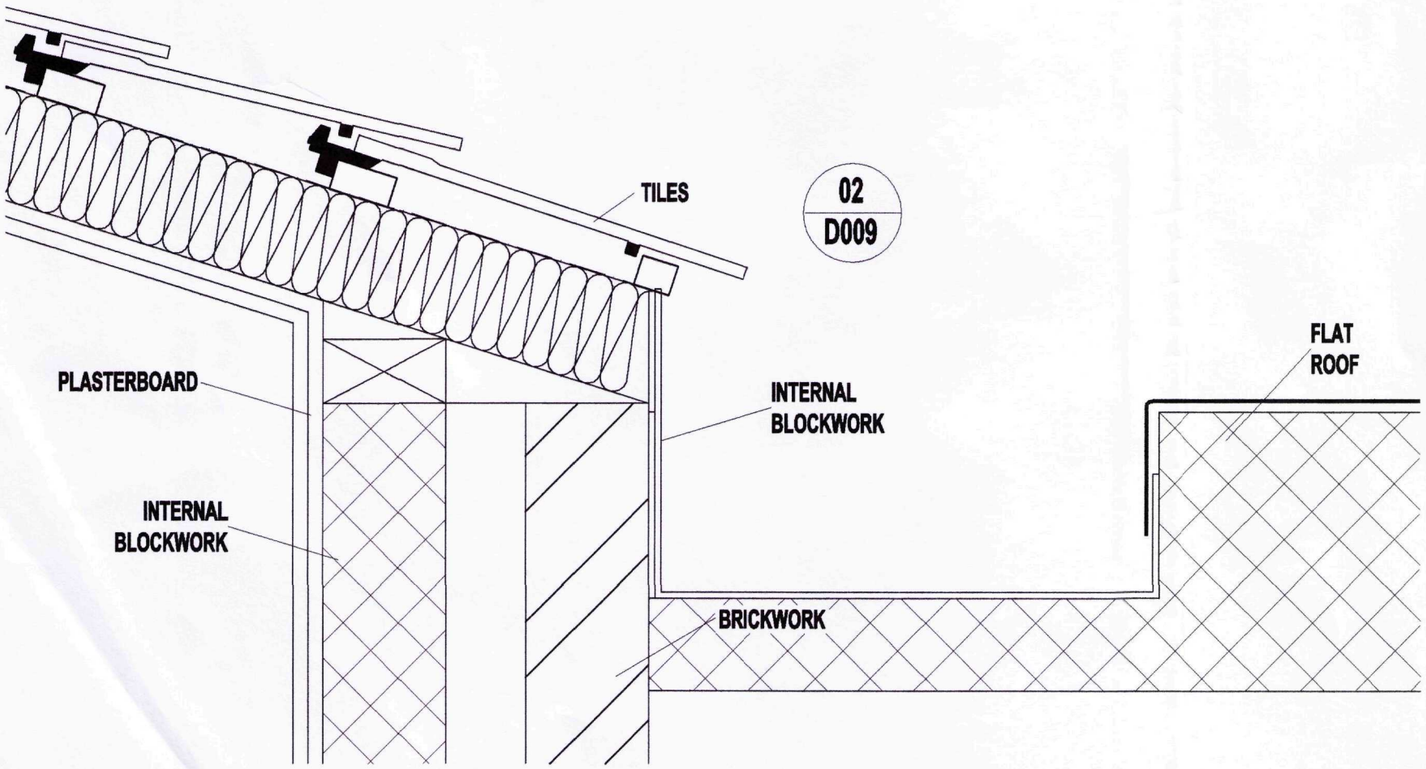

SHDC
Planning & Development
15 JAN 2009
Ref: 0035/09

DETERMINED
PLAN

APPLICATION SITE ADDRESS
SUE LEWIS
52 NORTH STREET, CROWLAND
PE6 OEF

Parallel Architectural
Designs Ltd
8 BEAR LANE
PINCHBECK SPALDING LINS PE11 3AX.
TEL: 01775 719 469 FAX; 01775 769 297
EMAIL: design@paralleldesign.co.uk

REV.	DATE	DESCRIPTION	INIT

REVISIONS

Client :	SUE LEWIS	Scale :	1/5 @ A3
Contract :	NORTH ST. CROWLAND	Drawn By :	PAD / SM


Drawing No :
PAD-SL-08-009

Contractors are responsible for checking all dimensions on site when work commences and before ordering any materials.Any discrepancies should be brought to the attention of the Client for remedial action before commencing.

All details shown are based on typical site conditions for that area, any abnormal conditions such be brought to the attention of the client and Local Authority immediately.

The notes shown are mainly to cover the requirements of Building Regulations and should not be treated as a full Specification.

Any materials not specified to be of a standard suitable for the work proposed and fit for purpose.All work to be in accordance with good building practise and all necessary BS codes for Workmanship on Building Sites.

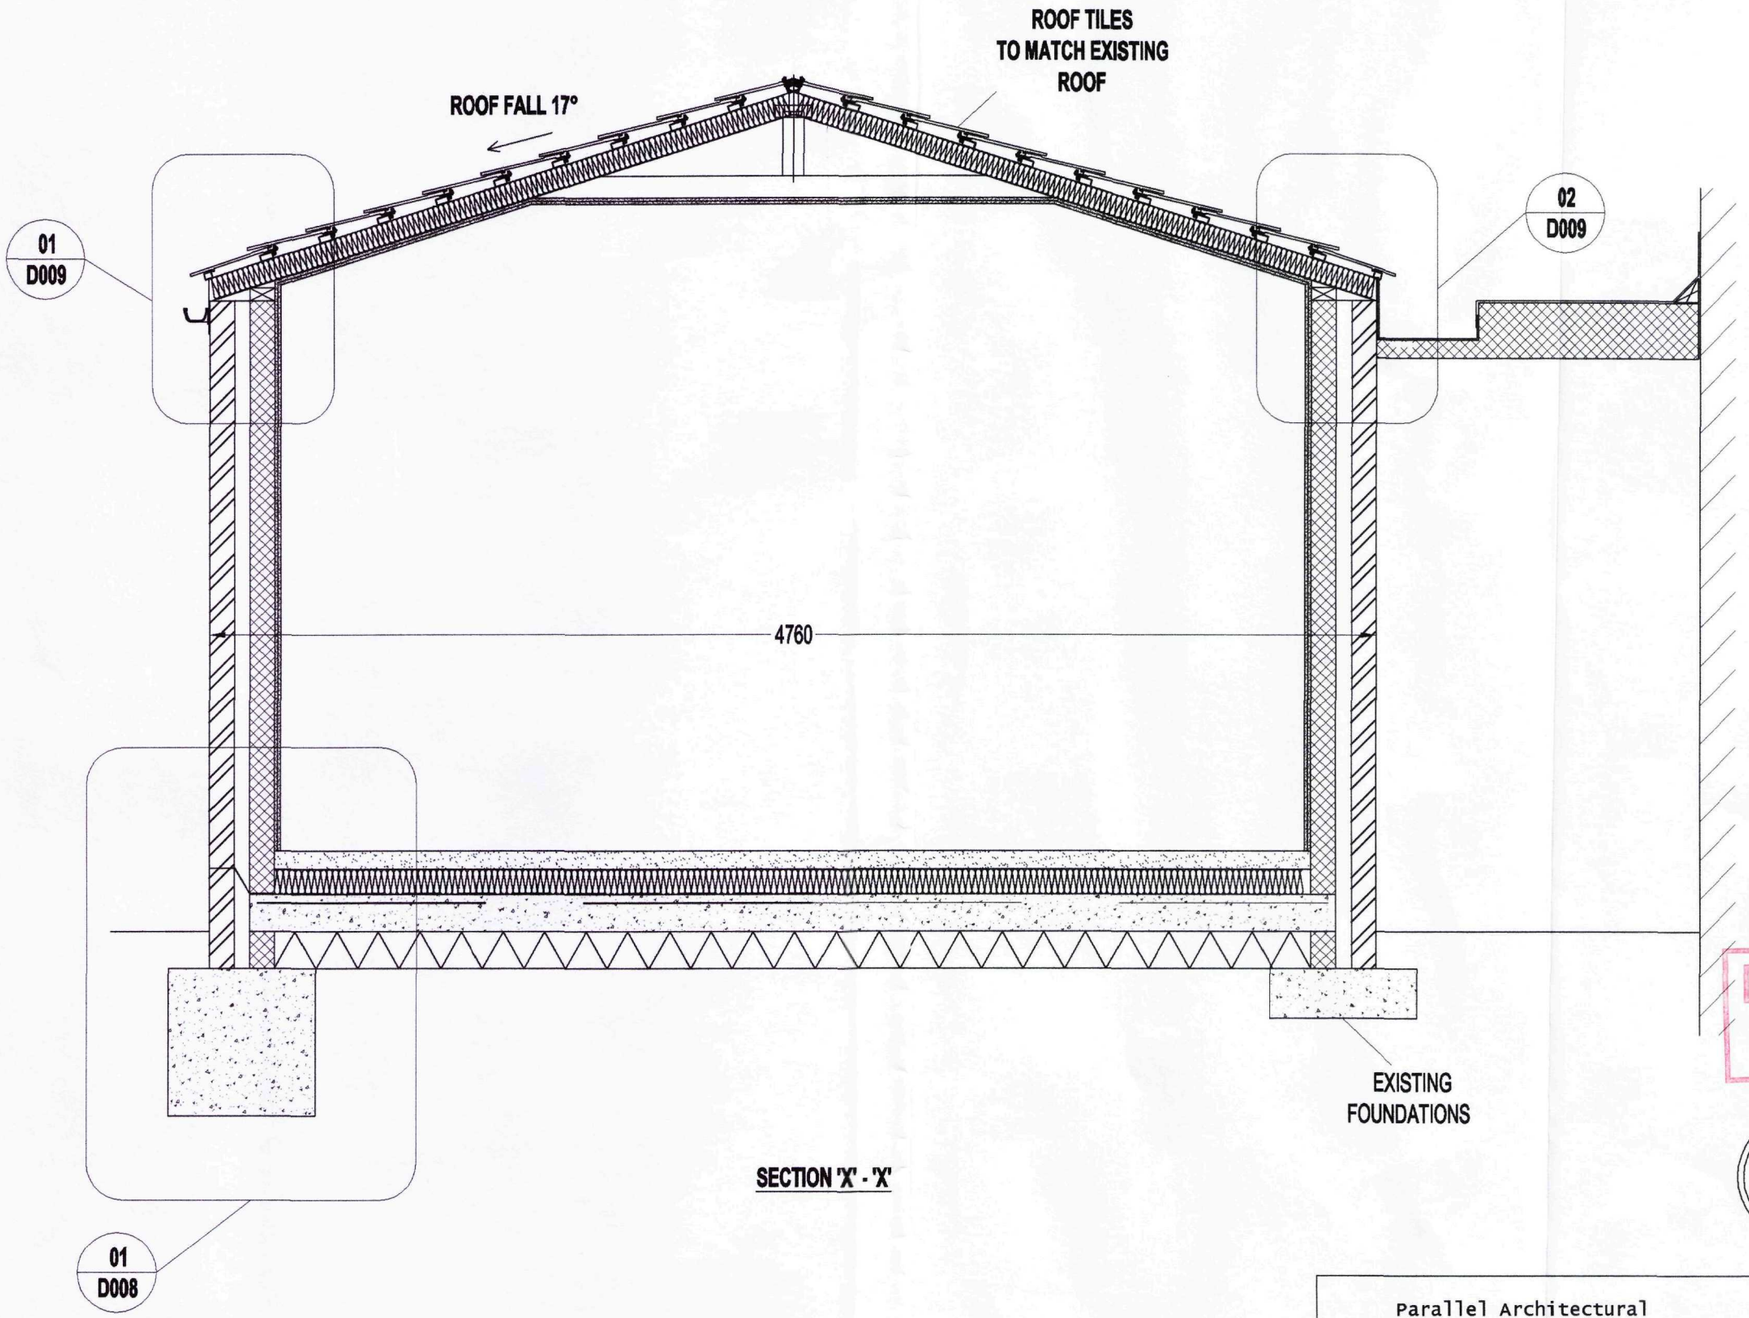

SECTION 'X' - 'X'

SHDC
Planning & Development
15 JAN 2009
Ref: 0035/09

DETERMINED
PLAN

APPLICATION SITE ADDRESS
SUE LEWIS
52 NORTH STREET, CROWLAND
PE6 OEF

Parallel Architectural
Designs Ltd
8 BEAR LANE
PINCHBECK SPALDING LINS PE11 3AX.
TEL: 01775 719 469 FAX; 01775 769 297
EMAIL: design@paralleldesign.co.uk

REV.	DATE	DESCRIPTION	INIT

REVISIONS

Client :	SUE LEWIS	Scale :	1/25 @ A3
Contract :	NORTH ST. CROWLAND	Drawn By :	PAD / SM

Drawing No :
PAD-SL-08-010