


FABRICATION TOLERANCE + OR − 2MM	ALL WELDS 6cfw UNO	HOLE PITCHES + OR − 1mm	DO NOT SCALE − IF IN DOUBT ASK

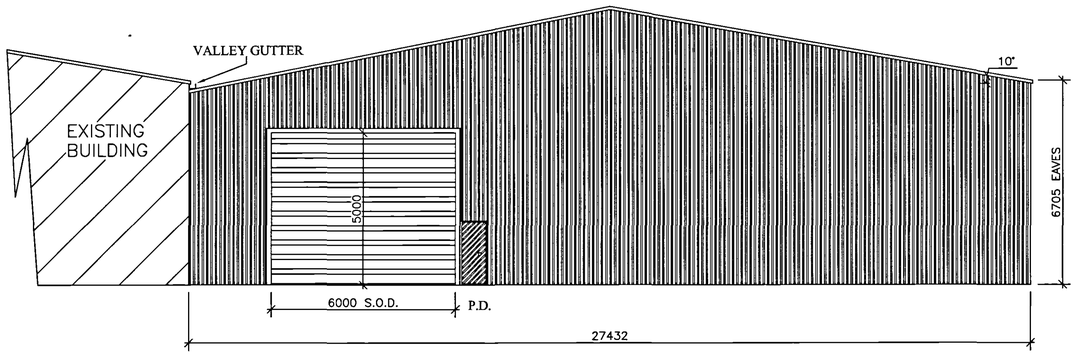


FRONT ELEVATION

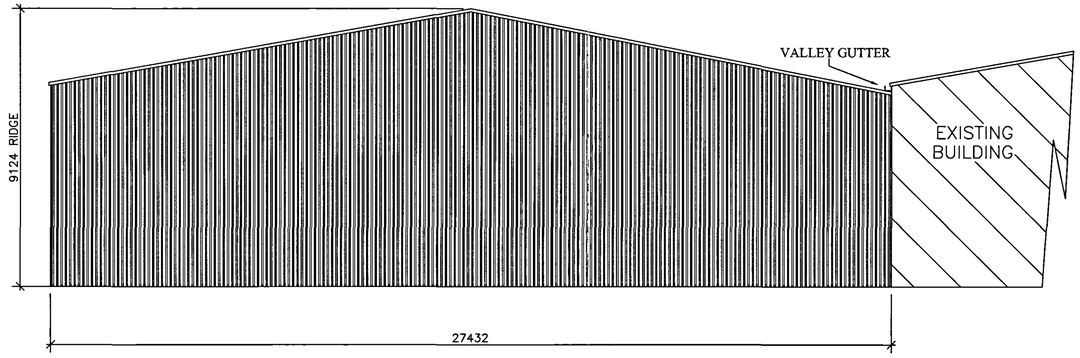

REAR ELEVATION

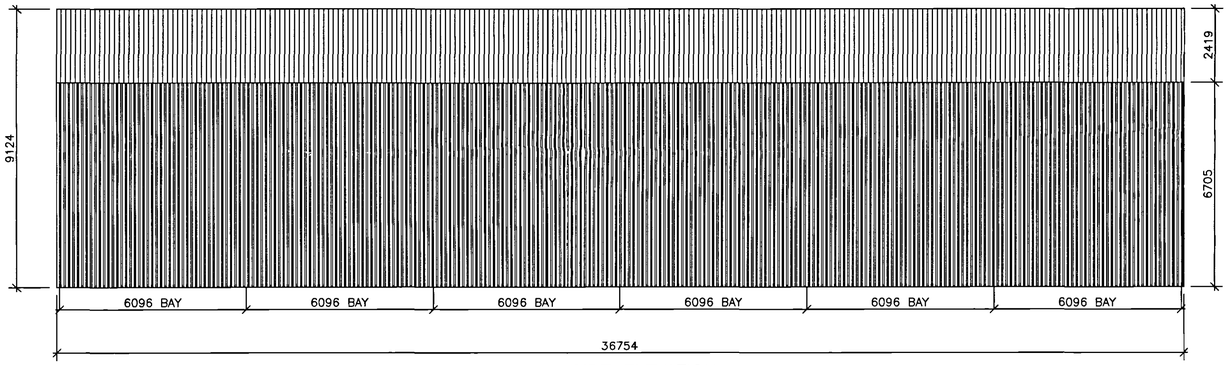

SIDE ELEVATION

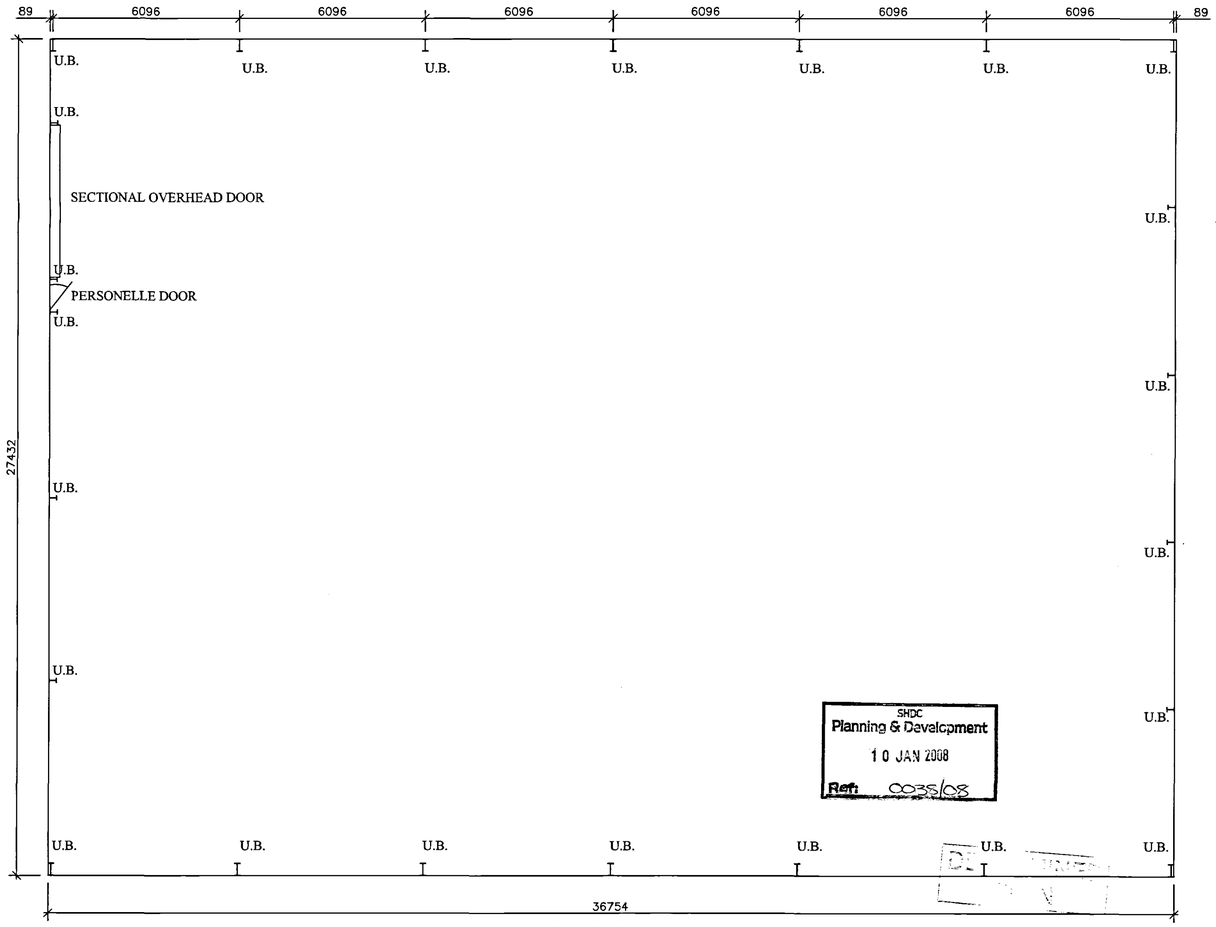

FLOOR PLAN

SPECIFICATIONS:

ROOF: PVC COATED BOX PROFILE GALVANISED STEEL SHEETING DARK GREEN

VERTICAL:PVC COATED BOX PROFILE GALVANISED STEEL SHEETING DARK GREEN

DOORS - 1 OFF 6M X 5M SECTIONAL OVERHEAD DOOR
1 OFF STANDARD SIZE PERSONELLE DOOR

THIS DESIGN IS FOR INIDCATION PURPOSES ONLY. FINAL PROPOSALS ARE SUBJECT TO SITE SURVEYS AND FURTHER INFORMATION.

SHDC
Planning & Development
10 JAN 2008
Ref: 0035/08

REV	BY	DATE	AMENDMENT	CHKD	DATE	REV	BY	DATE	AMENDMENT	CHKD	DATE	REV	BY	DATE	AMENDMENT	CHKD	DATE

Robinson Construction
S. Robinson & Sons (Engineers) Limited
Ascot Drive Industrial Estate Derby, DE24 8NJ, England. Tel (01332) 574711
Fax (01332) 861401
E.Mail :- DO@robinsons.com

ISSUE STATUS **FOR APPROVAL**

DRAWING CONTENTS PLANNING DRAWING

PAINT SPECIFICATION

CONTRACT TITLE F.G. TANSLEY
YELLOW STOCKING HALL, CROWLAND
PETERBOROUGH, PE6 0DD

	INITIALS	DATE	SCALE 1:100		
DRAWN BY	MWR	08:01:08	DRAWING No 8877−001	REV. −	SHEET A1
CHKD.BY					