

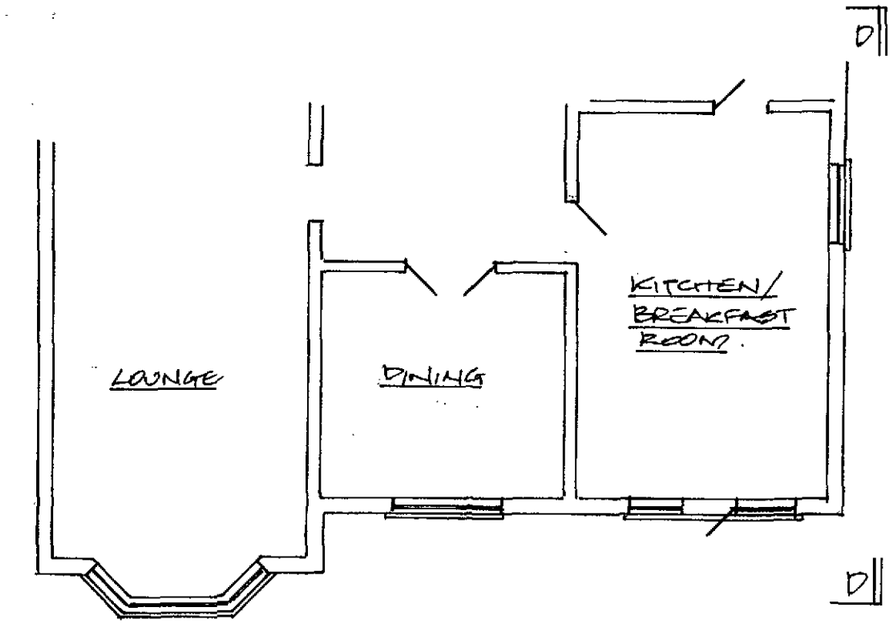


EXISTING REAR GROUND FLOOR PLAN.

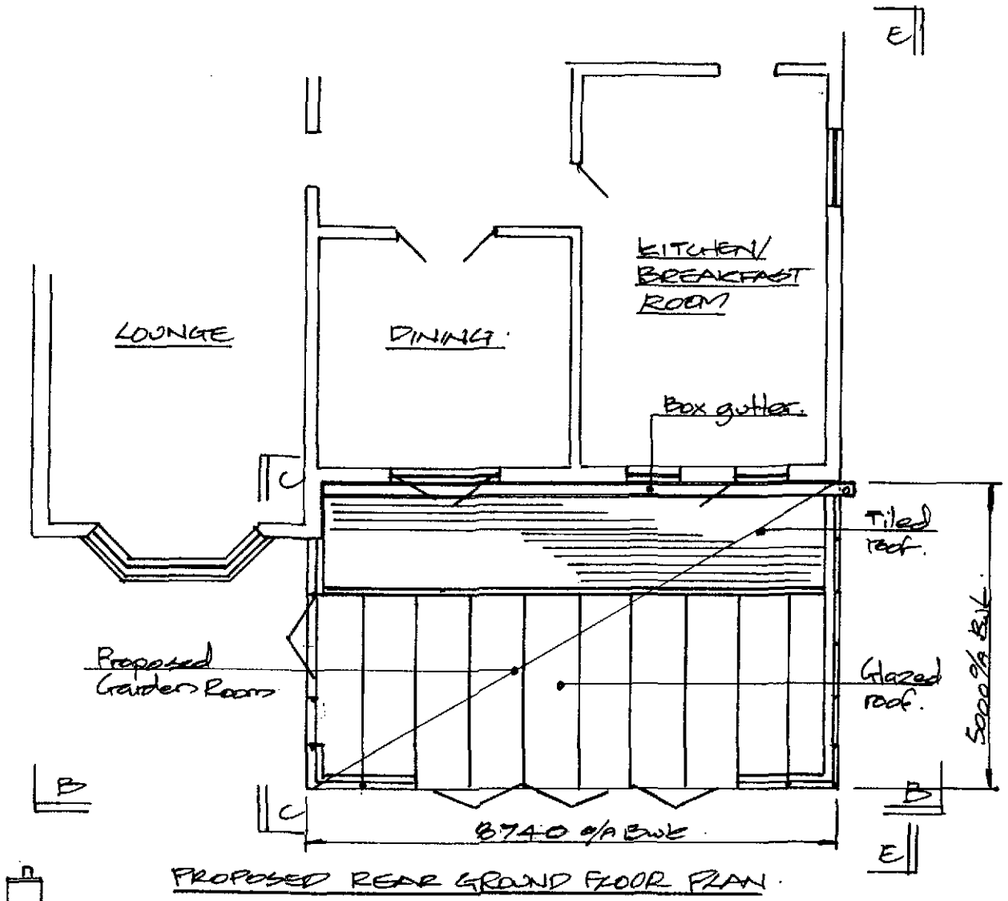

PROPOSED REAR GROUND FLOOR PLAN.

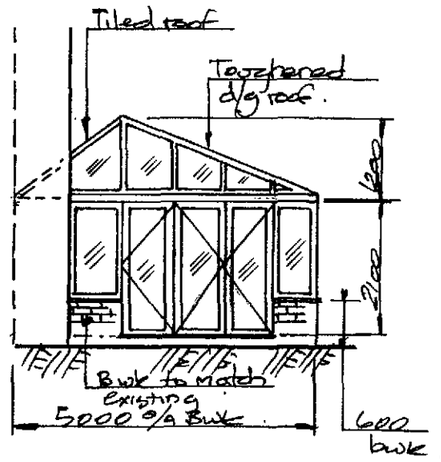

ELEVATION C-C.

DETERMINED PLAN

SHDC Planning & Development 16 JAN 2009 Ref: 0043/09

For Elevations D-D & E-E refer to drg No. CN/ERA0/02.



EXISTING REAR ELEVATION A-A.



PROPOSED REAR ELEVATION B-B.

CLIENTS.
MR. & MRS. RIDDLINGTON.

PROPOSED REAR GARDEN ROOM AT THE HOMESTEAD, POPLARS FARM, CLOOT DROVE, LANGLAND, PE6 0JD

SCALE: 1:100

DRG. NO. CN/ERA0/01

DATE JAN 2009.

BRECKENRIDGE CONSERVATORIES



EXISTING ELEVATION D-D



PROPOSED ELEVATION E-E

DETERMINED PLAN
SHDC
Planning & Development
16 JAN 2009
Ref: 0043/09

To be read in conjunction with CH/BRA0/01.

CLIENTS
MR. & MRS. RIDDINGTON


PROPOSED REAR GARDEN ROOM AT THE HOMESTEAD, POPLARS FARM, CLOOT DROVE, CROWLAND, PE6 0SD

SCALE
1:100

DRG. N°
CH/BRA0/02

DATE
JAN. 2009.

BRECKENRIDGE
CONSERVATORIES

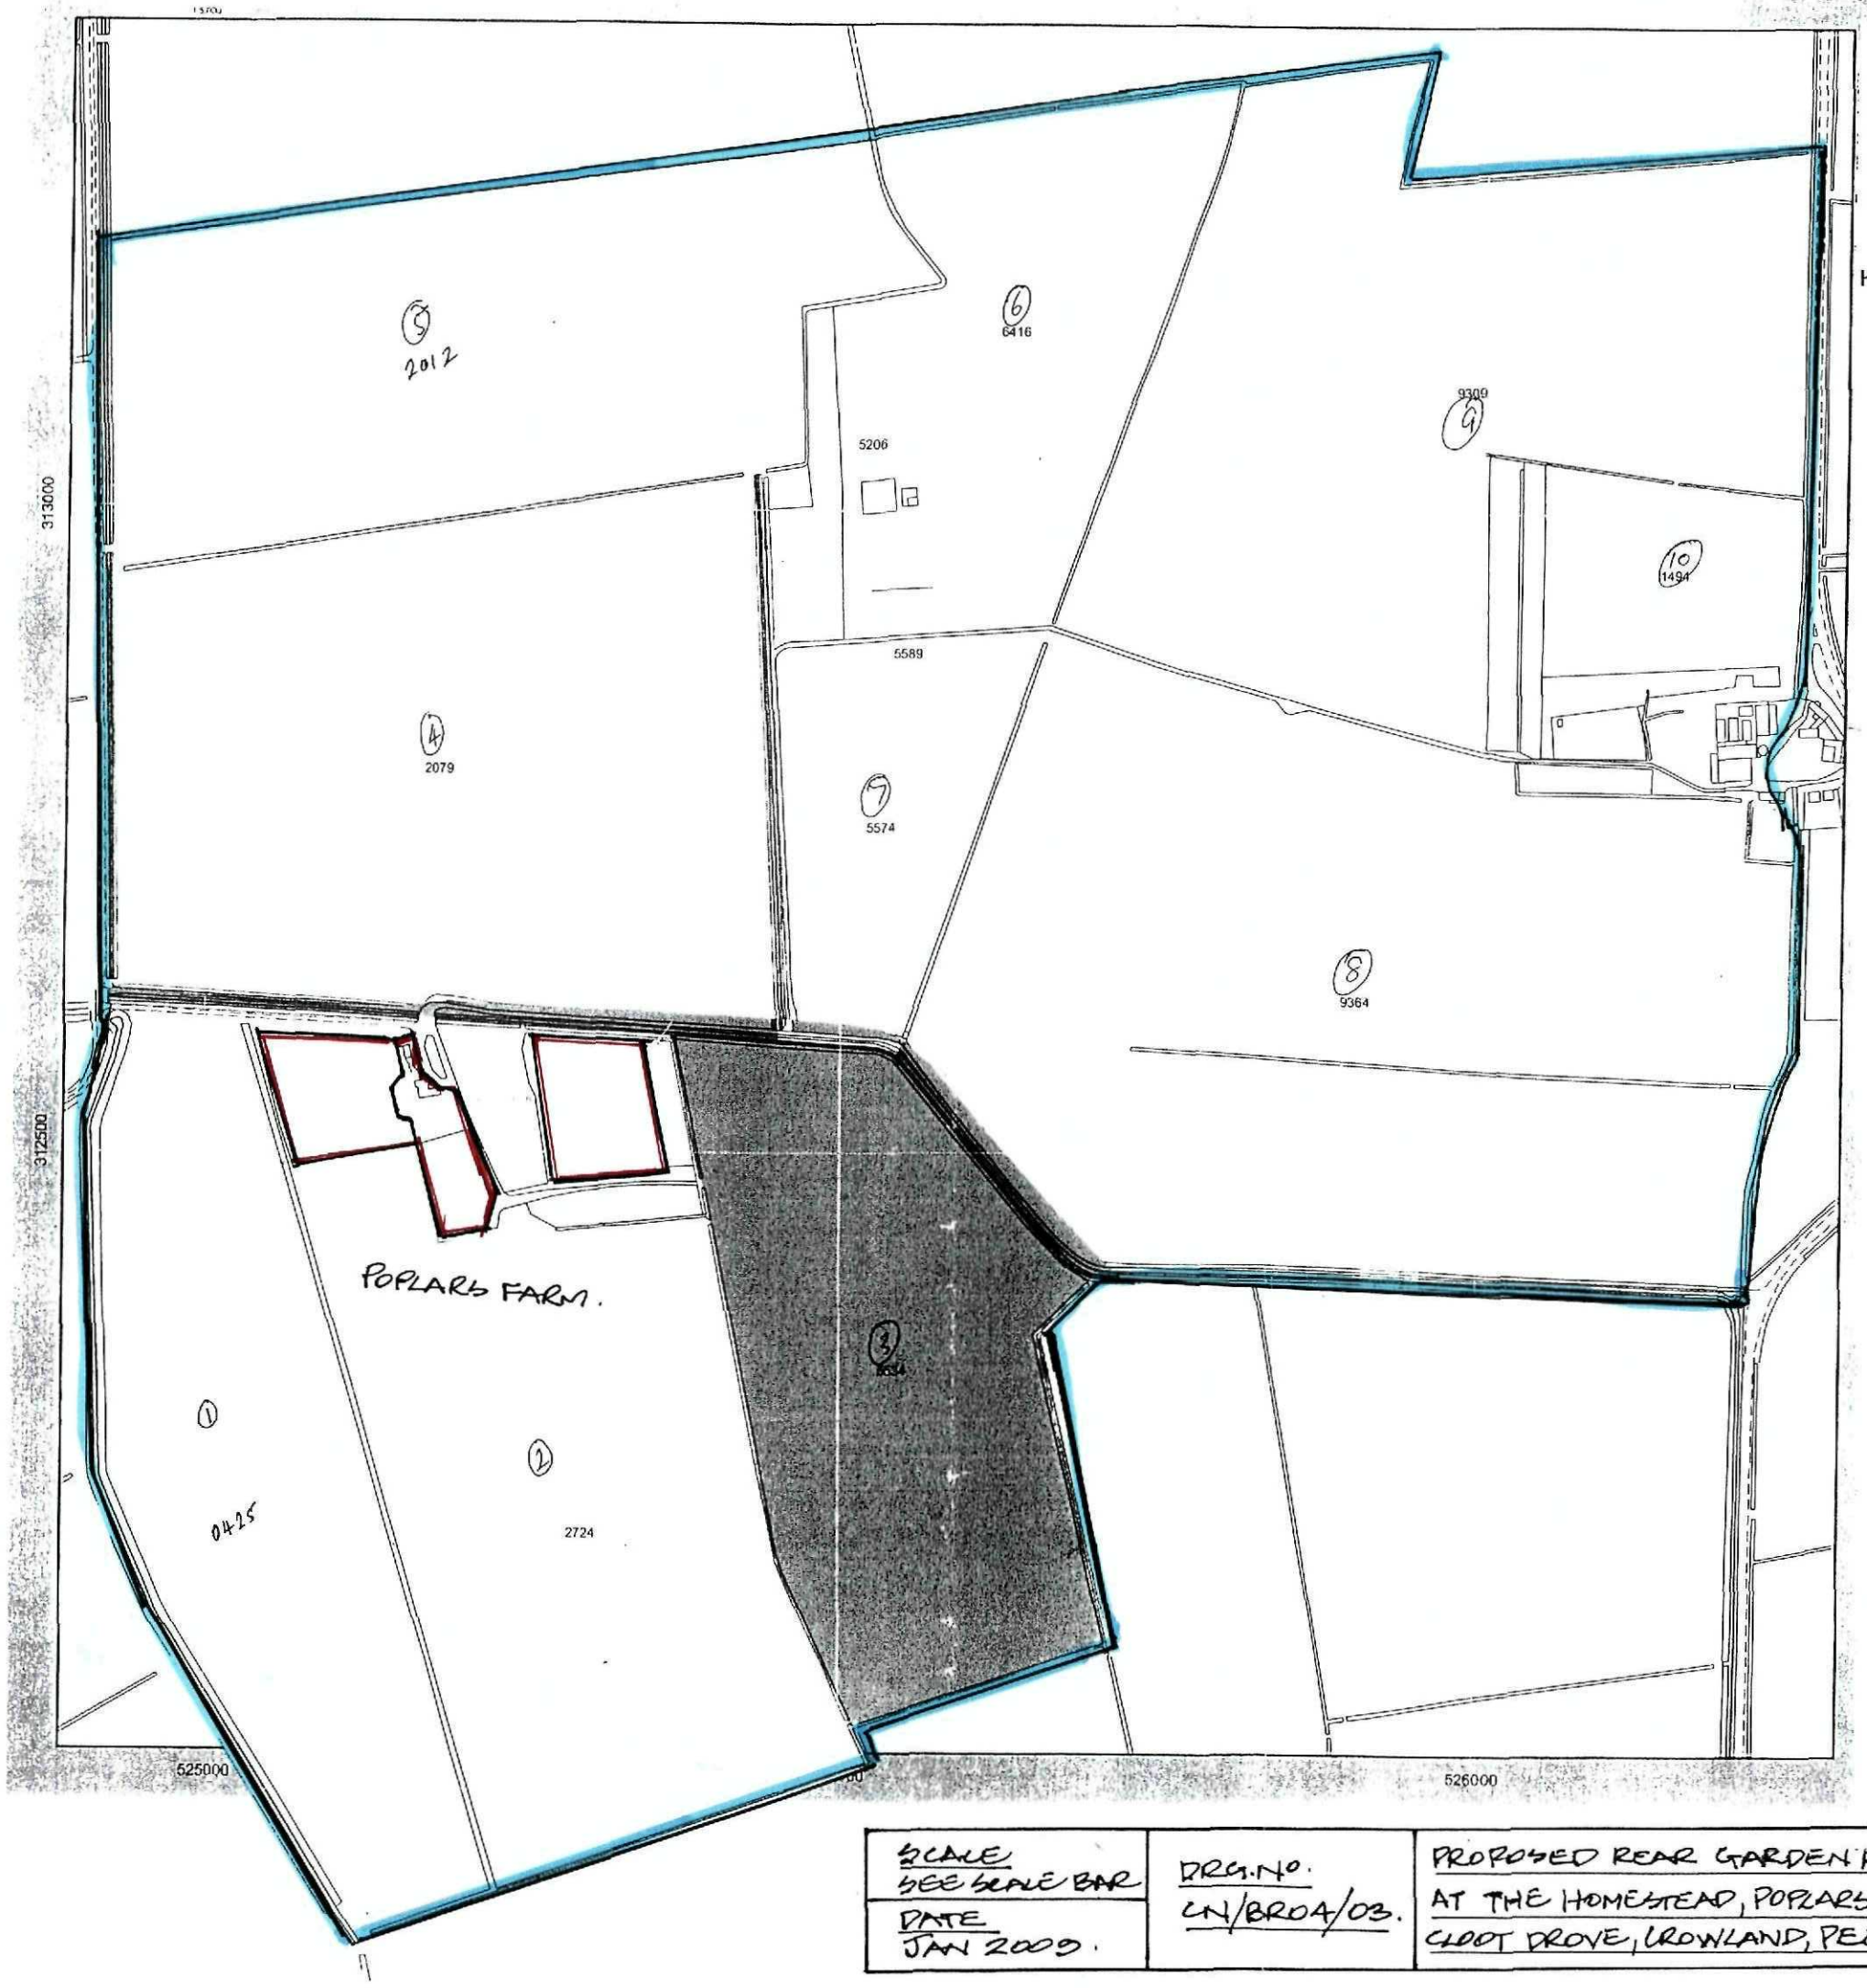

DECOY FARM

Holding No 24/312/8000

No	Local name	OS Number	in Ha	in acs
1	LONG 28ac	TF 2512 0425	12.29	30.37
2	40ac	TF 2512 2724	14.43	35.66
3	28ac	TF 2512 5534	11.93	29.48
4	48ac	TF 2512 2079	19.91	49.20
5	35ac	TF 2513 2012	14.43	35.66
6	Gorefield	TF 2513 6416	6.9	17.05
6a	Woodland	TF 2513 5206	0.87	2.15
7	Middle 11	TF 2512 5574	4.18	10.33
7a	Woodland	TF 2512 5589	0.5	1.24
8	65ac	TF 2512 9364	27.26	67.36
9	45ac	TF 2513 9309	18.81	46.48
10	7ac	TF 2612 1494	2.98	7.36
total size in ha			134.5	332.32

SHDC
Planning & Development
16 JAN 2009
Ref: 0043/09

0 200 400
Metres

DETERMINED PLAN

SCALE SEE SCALE BAR DATE JAN 2009.	DRG. NO. CN/BR04/03.	PROPOSED REAR GARDEN ROOM AT THE HOMESTEAD, POPLARS FARM, CLOOT DROVE, CROWLAND, PE6 0JD


CLIENTS
MR. & MRS. RIDDINGTON.

BRECKENRIDGE
CONSERVATORIES

Printed on recycled paper containing 100% post consumer waste

Ordnance Survey®


OS Sitemap®

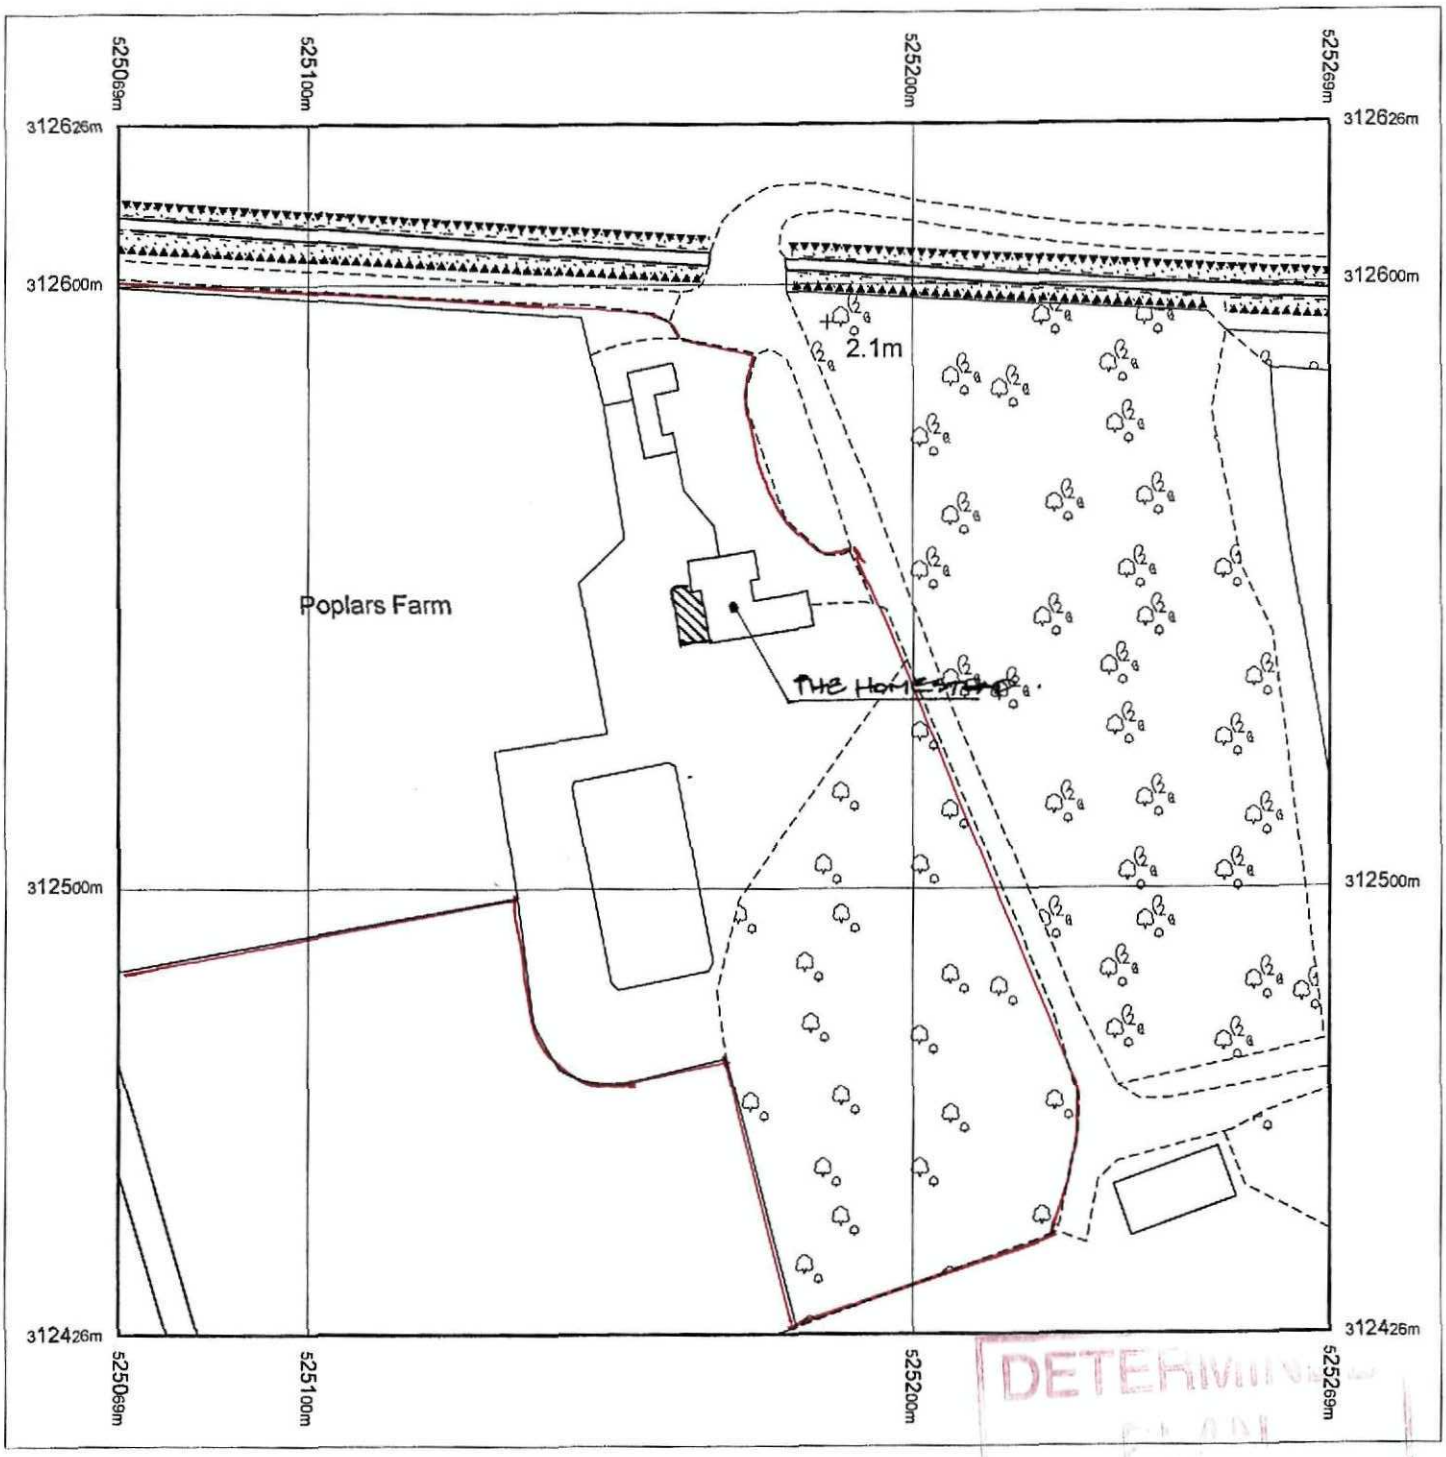

DETERMINED PLAN

Proposed Garden Room on rear elevation of The Homestead, ~~Poplars Farm~~, Cloot Drove, Crowland, PE6 0JD for Mr.& Mrs.Riddlington
Drawing No: CN/BR40/04 Location Plan Scale 1:1250

SHDC
Planning & Development
16 JAN 2009
Ref: 0043/09

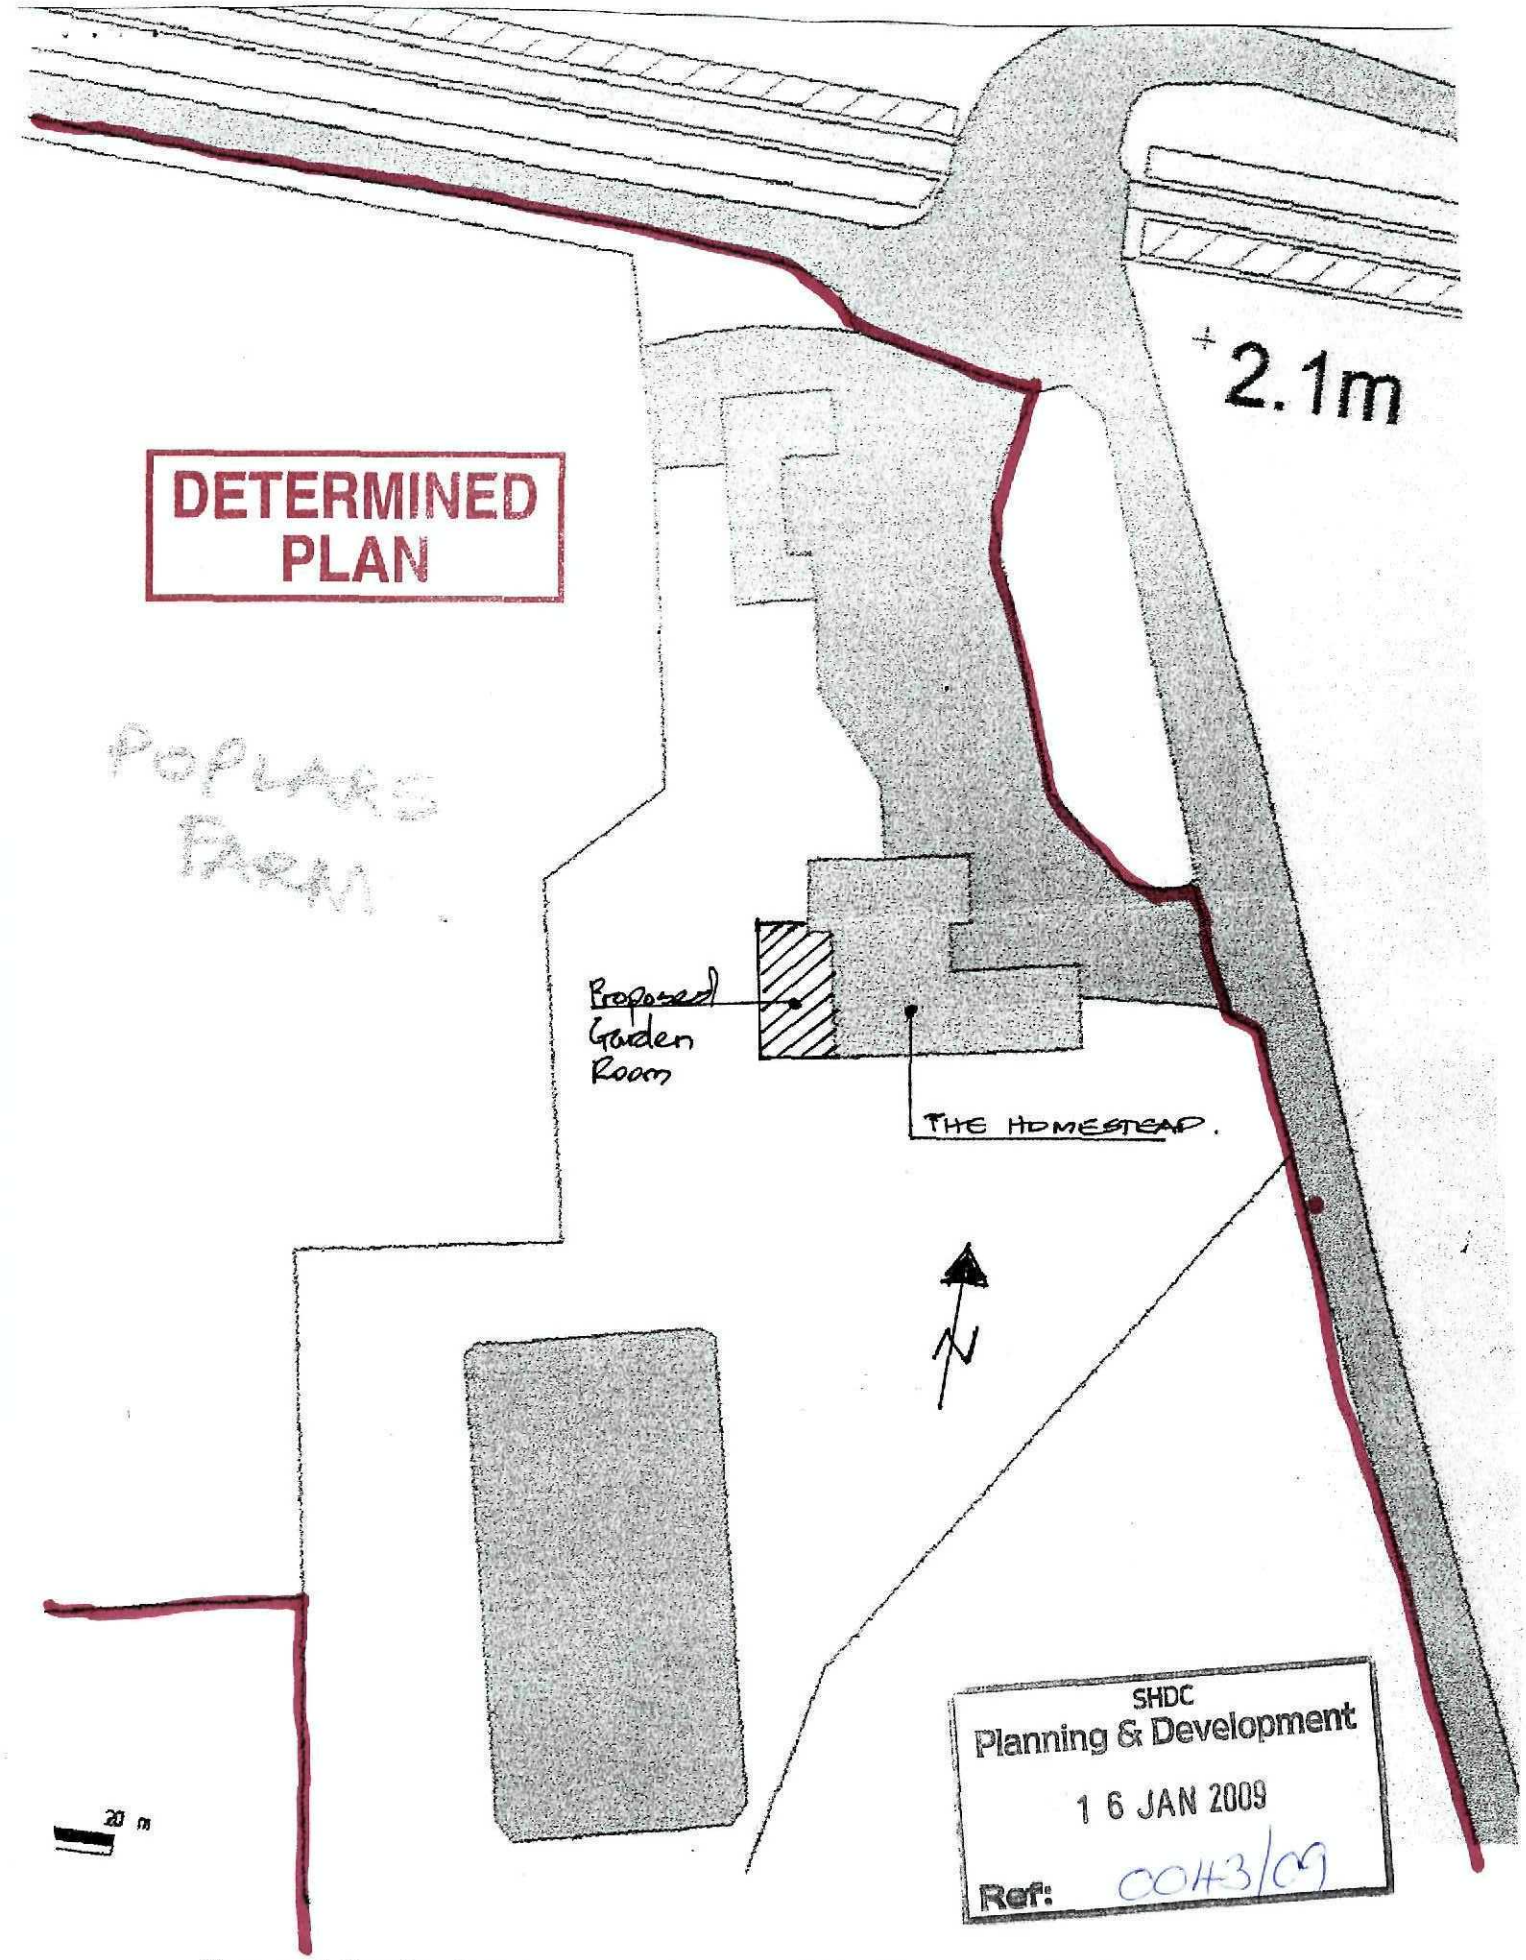

Proposed Garden Room on rear elevation of The Homestead, Poplars Farm, Cloot Drove, Crowland, PE6 0JD for Mr.& Mrs.Riddlington
Drawing No: CN/BR40/05 Block Plan Scale 1:500