
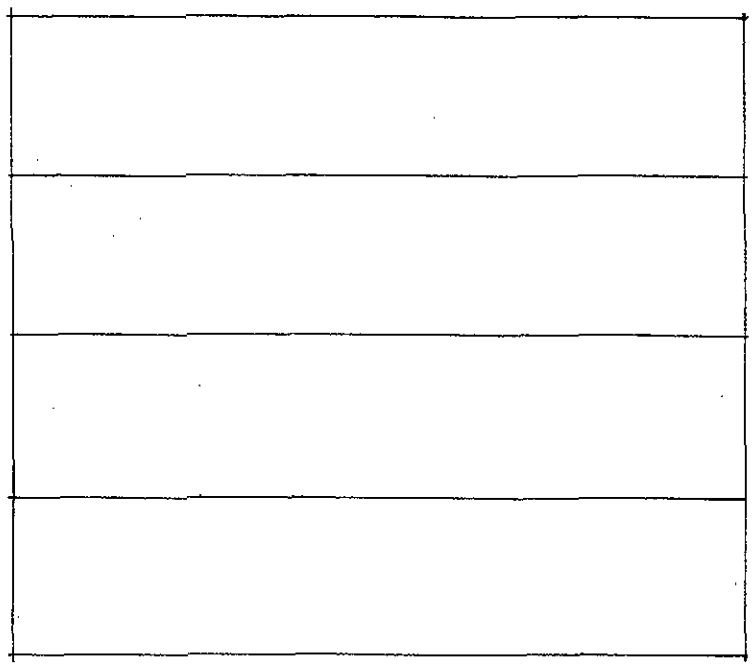


Garage doors.


Approx. 2.438wide x 2.125 high linear sectional roll over doors with silkgrain finish. Doors to be finished in gloss paint in colour to be similar to external stone wall finish. Frames to be located behind opening reveals.

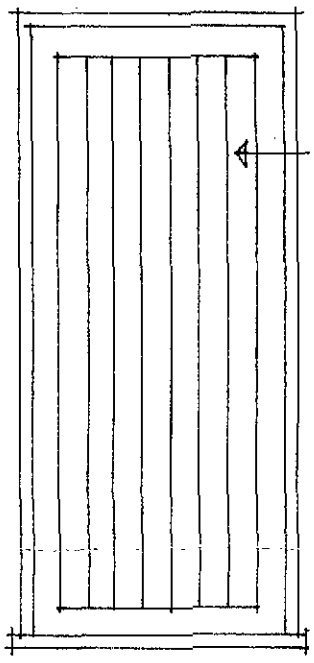


Framed and ledged vertical boarded door

Front entrance door.

Approx. 930 x 2100 o/A (with 775mm clear opening for disabled access) Solid oak door and frame with oiled finish.

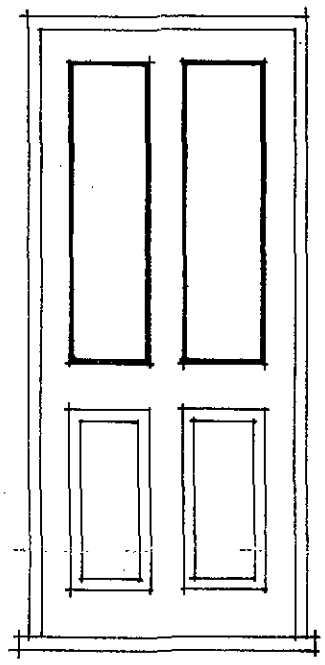


Door to south west elevation.
Approx. 930x2100 o/A solid oak door and frame with 4 panelled door with glazed upper panels and oak solid lower panels.

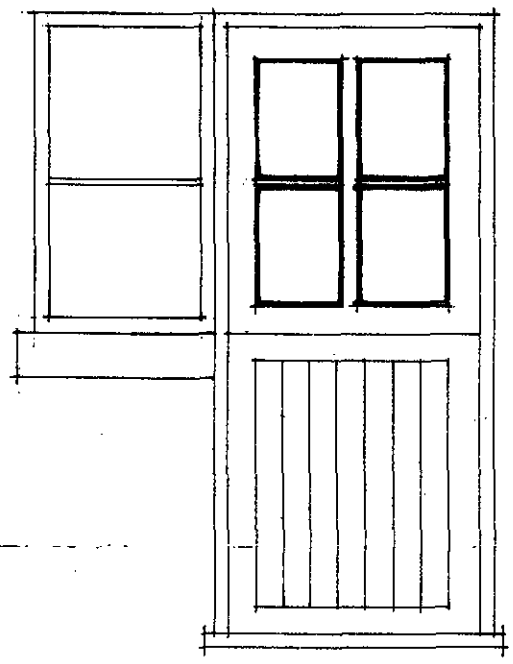

Door to boot room.

Approx. 930x2100 o/A Solid oak stable door and frame with glazed upper section.

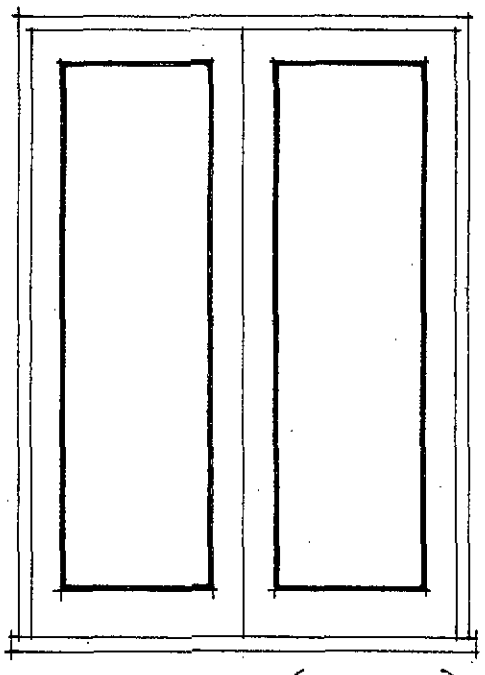

French doors (2 sets)

Approx. 1.500 x 2.100 o/A. Solid oak door and frame. Doors to be fully glazed outward opening.

SHDC
Planning & Development
20 JAN 2012
Ref: 0045-12

Project

PROPOSED HOUSE AND GARAGE, ABBEY WALK, CROWLAND. DETAILED ELEVATIONS OF EXTERNAL DOORS

ALAN HORNSBY
ARCHITECTURAL SERVICES LTD
"Little Acre"
35 Peak Hill, Cowbit,
Spalding, Lincs. PE12 6AW
Tel. Holbeach (01406) 380591

Client
MR & MRS V ISMAIL

Scale 1:25 Drg. no. 03/65/09
Date January 2012