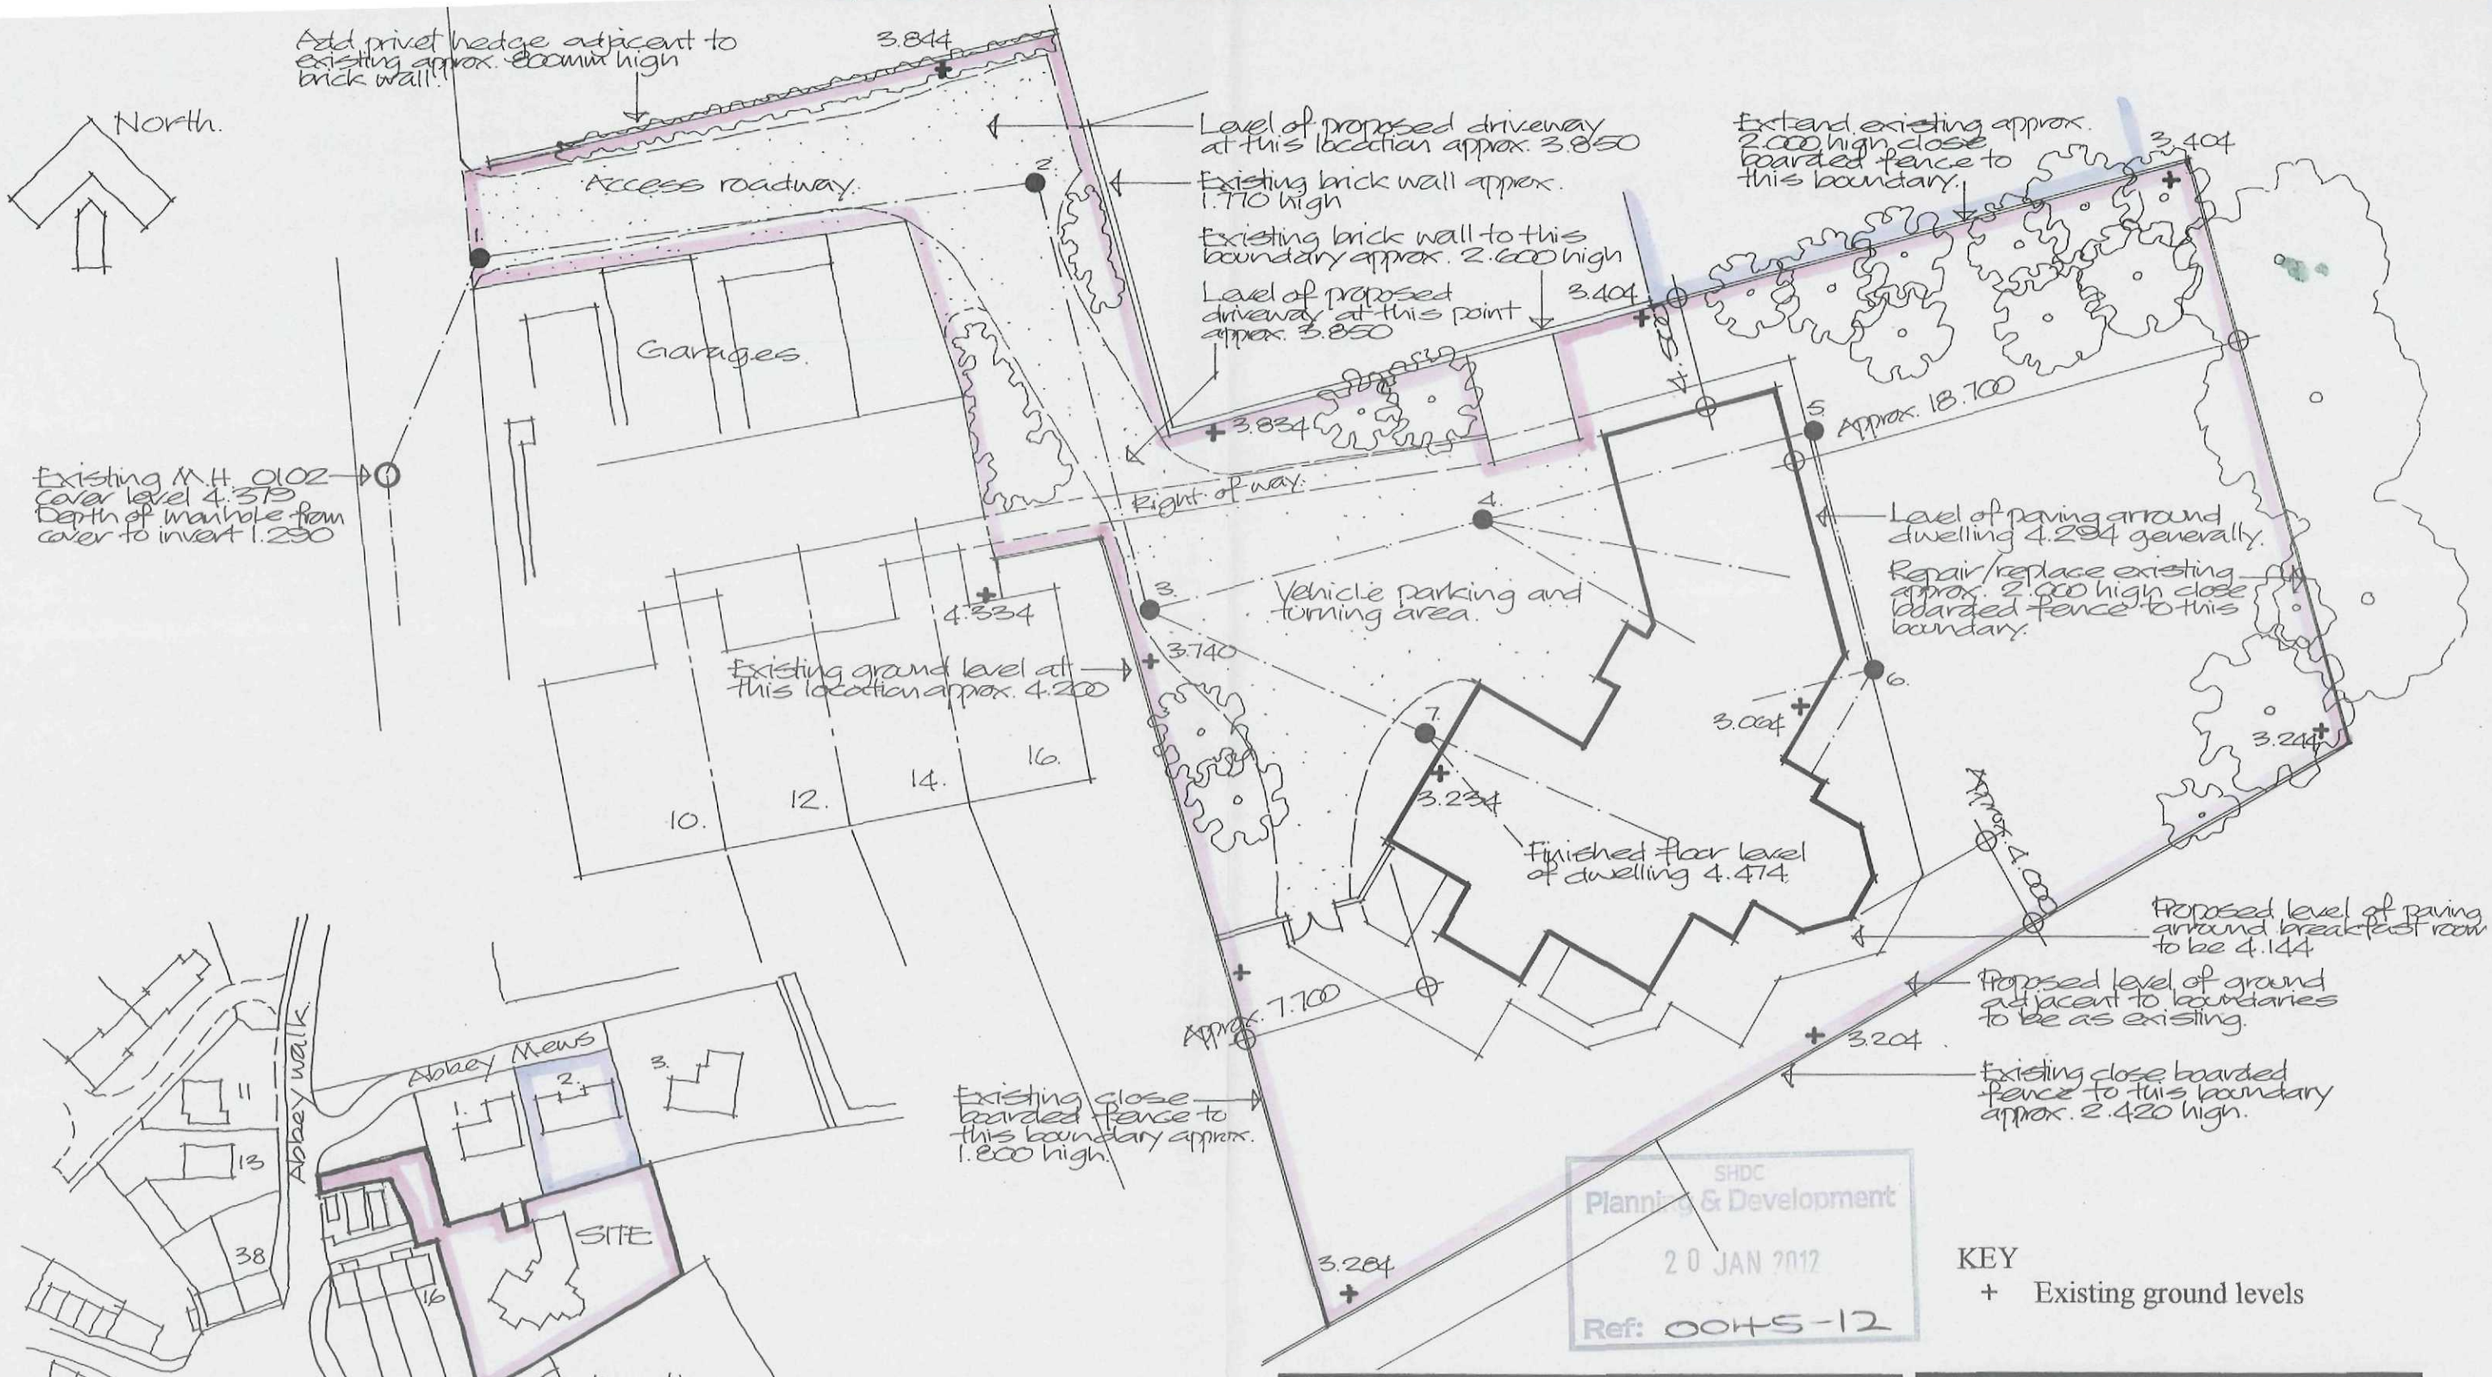


LOCATION PLAN Scale 1:1250

SHDC
Planning & Development
20 JAN 2012
Ref: 0045-12

KEY
+ Existing ground levels

Project
PROPOSED HOUSE AND GARAGE, ABBEY WALK, CROWLAND. SITE PLANS.

Client
MR & MRS V ISMAIL

ALAN HORNSBY
ARCHITECTURAL SERVICES LTD
"Little Acre"
35 Peak Hill, Cowbit,
Spalding, Lincs. PE12 6AW
Tel. Holbeach (01406) 380591

Scale 1:1250 & 1:250 Drg. no. 03/65/03
Date January 2012