Do not scale off this drawing


All site dimensions to be checked before work commences.



NORTH WEST ELEVATION




SOUTH WEST ELEVATION

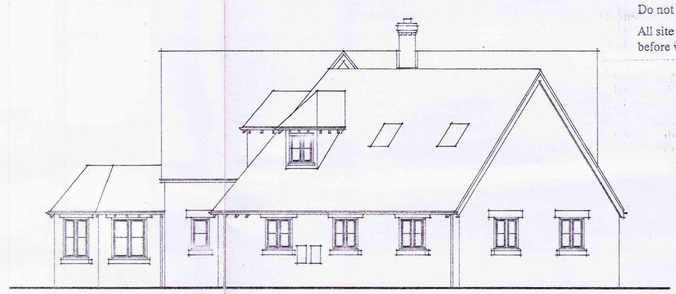

NORTH EAST ELEVATION



SOUTH EAST ELEVATION

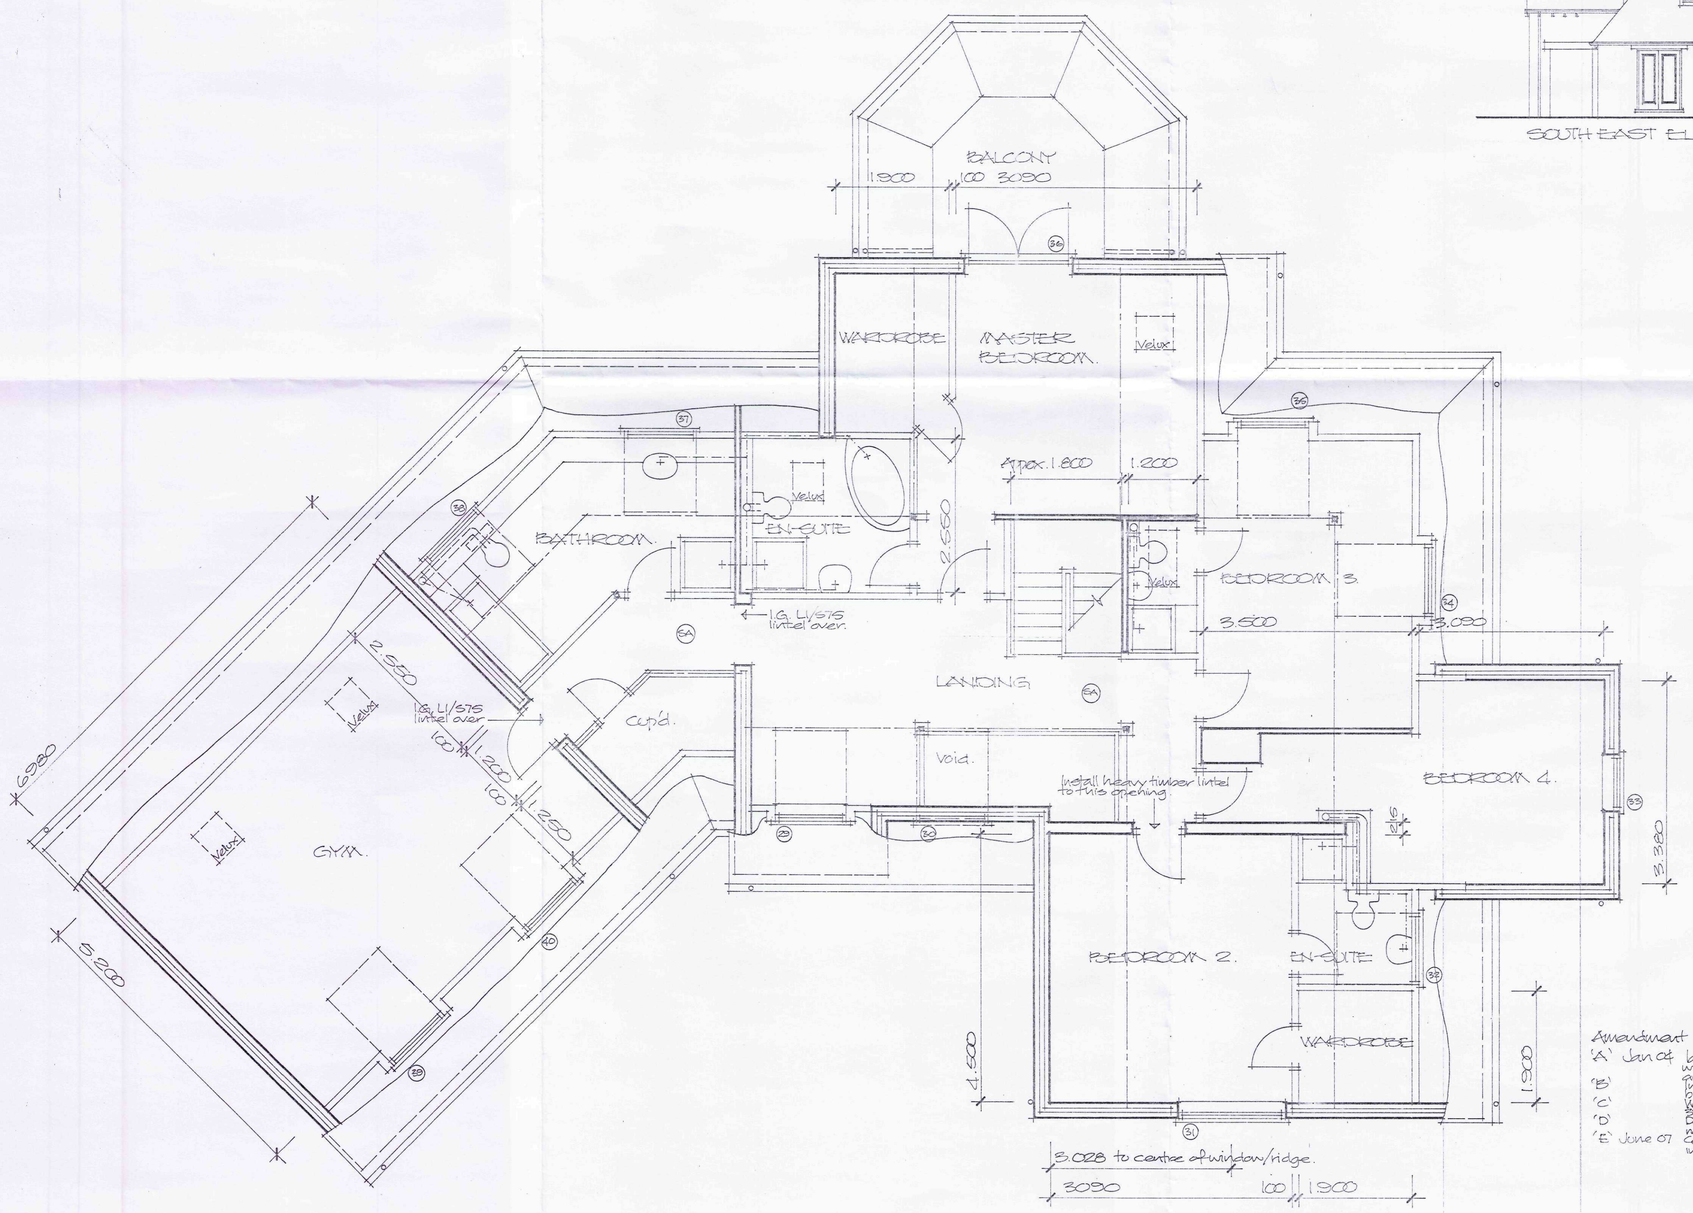

Roof finishes:
Natural slate roof finish, samples available on site for inspection.

Wall finishes:
Ancaster limestone finish to all external walls to be random rubble laid in courses with shallow recessed pointing,
samples available on site for inspection.

Windows and doors:
All external joinery to be natural oak with an oiled or similar treatment.

SHDC
Planning & Development
20 JAN 2012
Ref: 00145-12

Amendment
'A' Jan 08 landing dormer window added and Velux to gym. Infill added for building regs.
'B'
'C'
'D'
'E' June 09 Windows B4, B5, B9 and 10 altered. Dormers altered to no. B4, B5, B9 & 10. Cavity wall thickness increased.

Project
PROPOSED HOUSE AND GARAGE
ABBEY WALK,
CROWLAND.
FIRST FLOOR

ALAN HORNSBY
ARCHITECTURAL SERVICES
'Little Acre'
Peak Hill, Cowbit,
Spalding, Lincs. PE12 6AW
Tel. Holbeach (01406) 380591

Client
MR & MRS V. ISMAIL

Scale 1:50/1:100
Date NOV. 08
Drg. no. 03/65/02 E

Summit DS(UK) 0096