
This drawing is copyright of DT Architects. Do not scale from this drawing. Check all dimensions onsite. The contractor shall bring any discrepancies immediately to the notice of the Architect.

TwoStorey Dwelling


GF GIA (Excluding Garage) - 77.6m² (835 sq.ft)

FF GIA - 86.2m² (927 sq.ft)

TOT GIA - 163.8m² (1763 sq.ft)

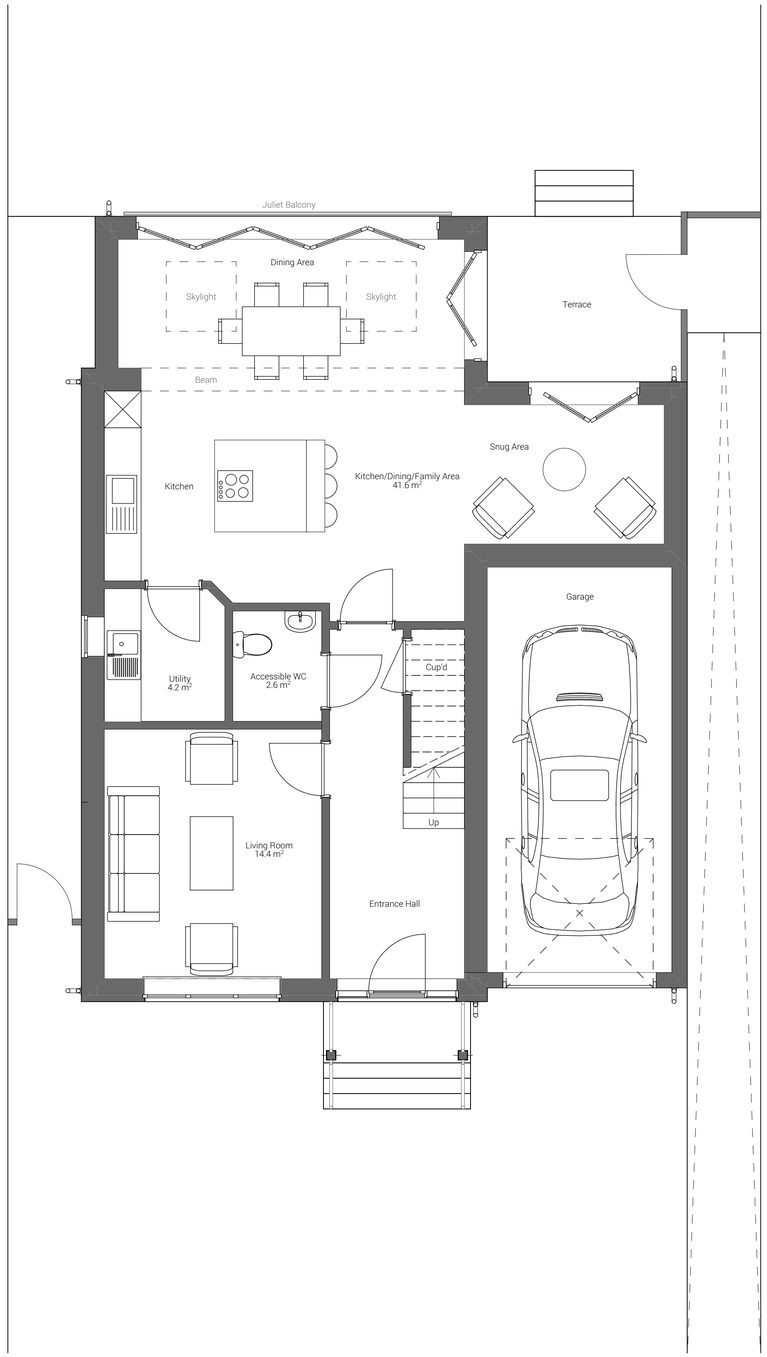


Ground Floor Plan

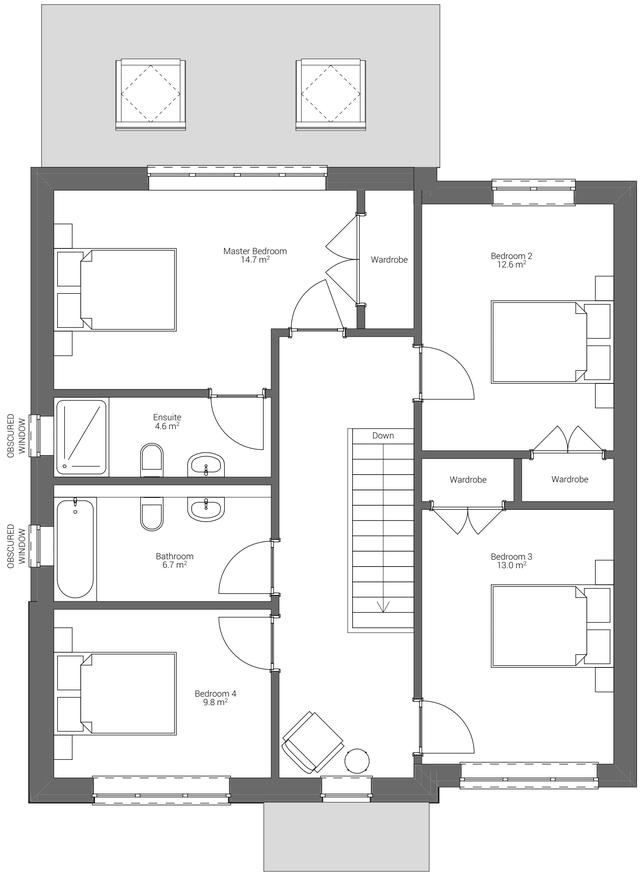


First Floor Plan

0 0.5 2.5 5m

Scale 1:50 @ A1

N

| revision | note | date |
|---|---|---|
| P02 | Updated layout | 20.03.24 |
| P01 | Planning issue | 09.01.24 |

client

IG Khan

project title

Residential Barbers Drove North Crowland

drawing title

Two-Storey Dwelling - Ground & First Floor Plans

drawing status

Planning

| scale | date | |
|---|---|---|
| 1:50 @ A1 | November 2023 | |
| project number | drawing number | revision |
| 2801 | AB0201 | P02 |

DT ARCHITECTS

01733 393010

www.dtarchitects.co.uk