
This drawing is copyright of DT Architects. Do not scale from this drawing. Check all dimensions onsite. The contractor shall bring any discrepancies immediately to the notice of the Architect.

Bungalow

One Storey

GIA - 81.1m² (873 sq.ft)

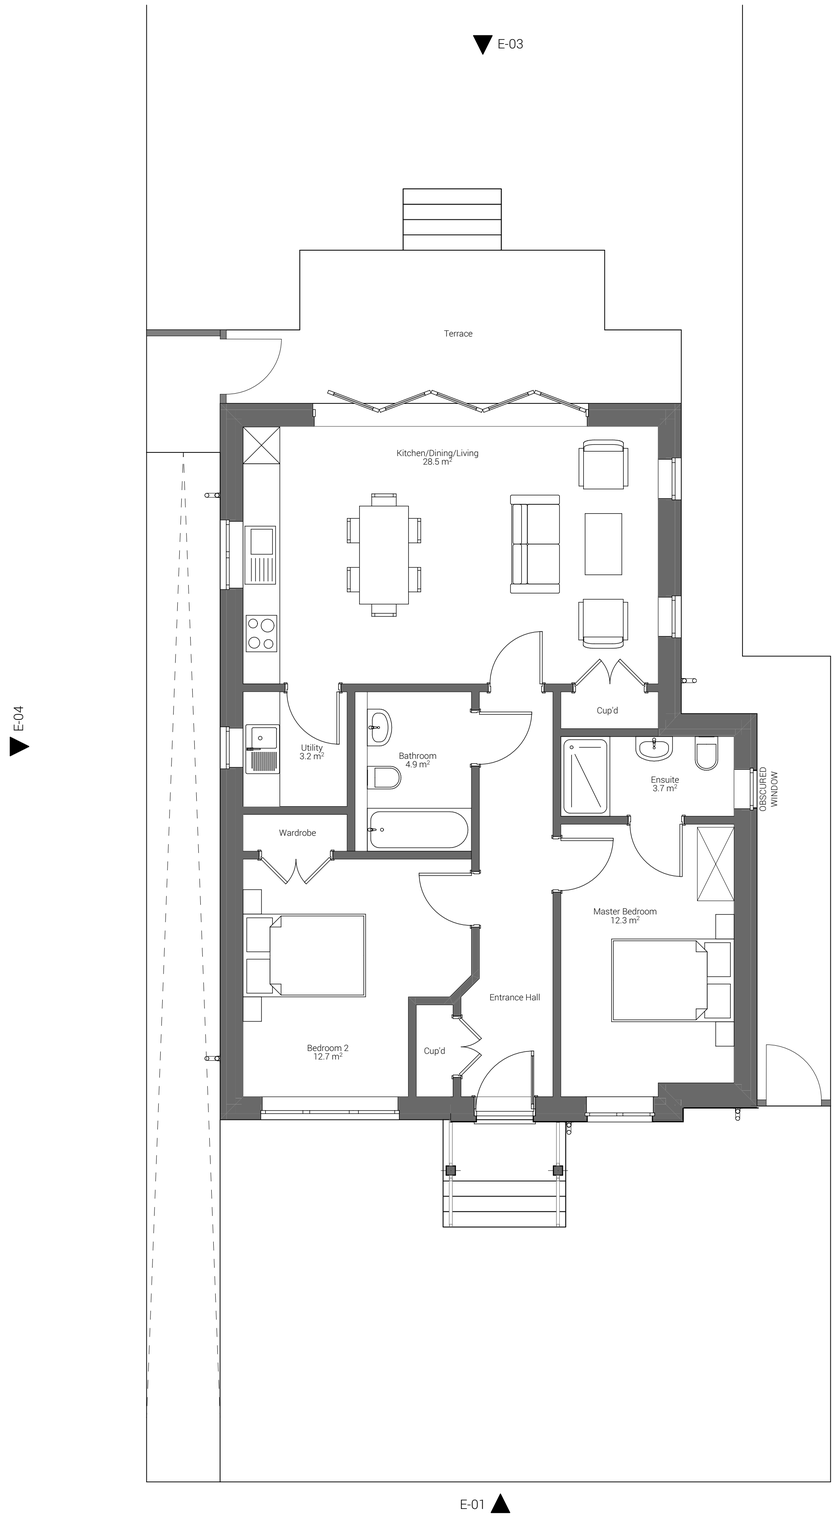

Ground Floor Plan

0 0.5 2.5 5m

Scale 1:50 @ A1

N

revision	note	date
P02	Updated layout	20.03.24
P01	Planning issue	09.01.24

client

IG Khan

project title

Residential Barbers Drove North Crowland

drawing title

Bungalow - Ground Floor Plan

drawing status

Planning

scale	date	
1:50 @ A1	November 2023	
project number	drawing number	revision
2801	AB0220	P02

DT ARCHITECTS

01733 393010

www.dtarchitects.co.uk