
This drawing is copyright of DT Architects. Do not scale from this drawing. Check all dimensions onsite. The contractor shall bring any discrepancies immediately to the notice of the Architect.

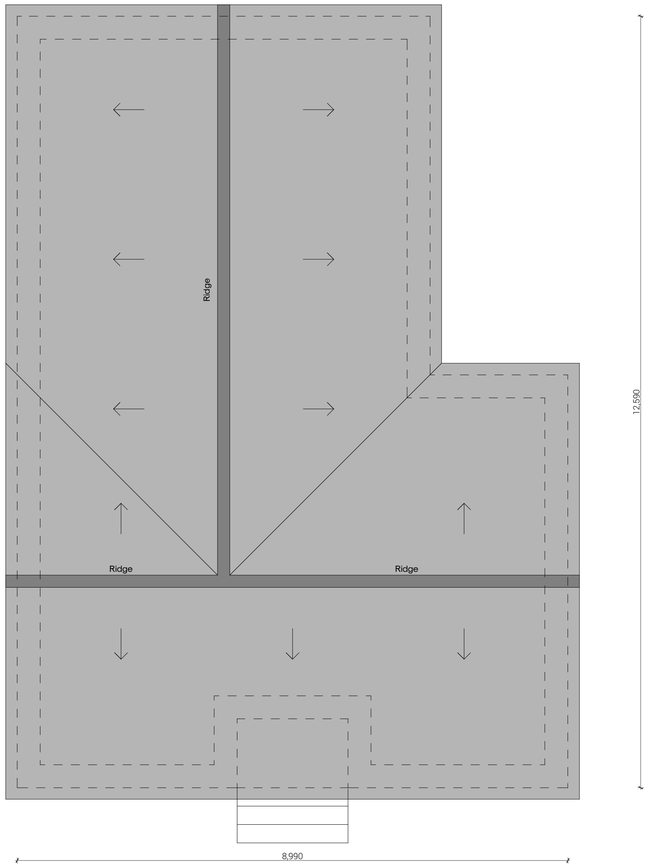

0 0.5 2.5 5m

Scale 1:50 @ A1

N

revision	note	date
P01	Planning issue	09.01.24

client

IG Khan

project title

Residential Barbers Drove North Crowland

drawing title

Bungalow - Roof Plan

drawing status

Planning

scale	date	
1:50 @ A1	November 2023	
project number	drawing number	revision
2801	AB0620	P01

DT ARCHITECTS

01733 393010

www.dtarchitects.co.uk