

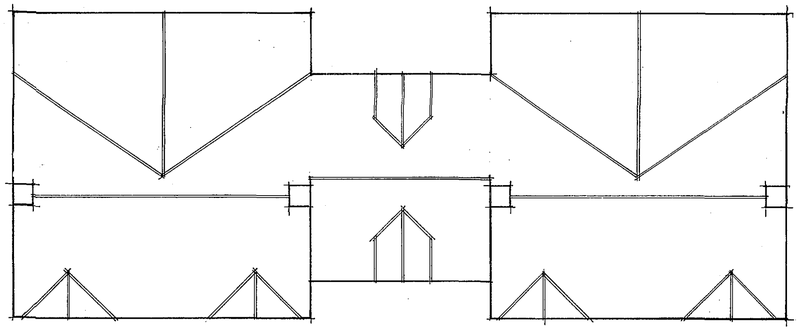


ROOF PLAN

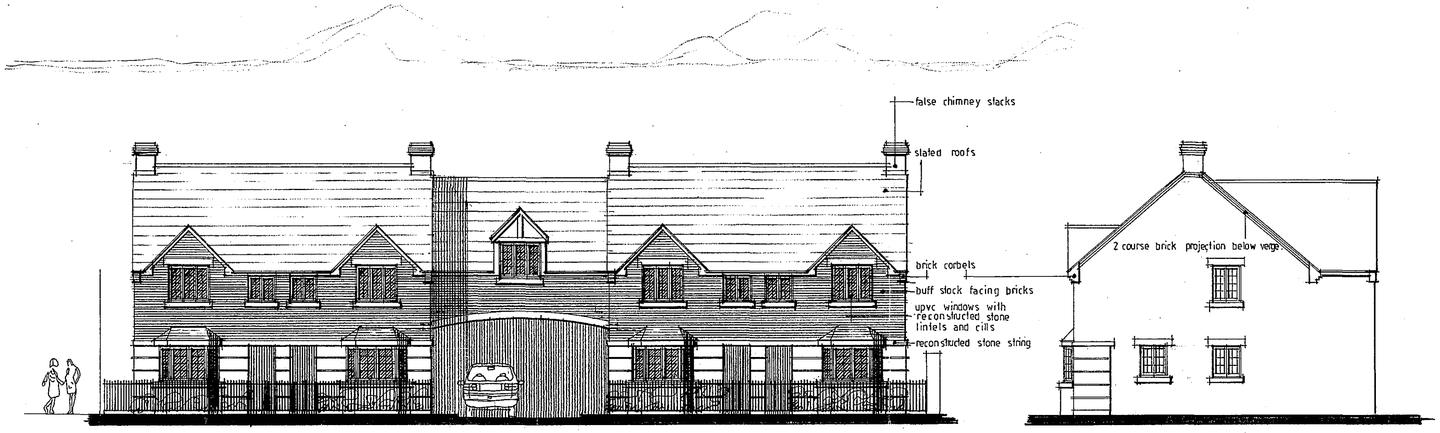

FRONT ELEVATION


SIDE ELEVATION

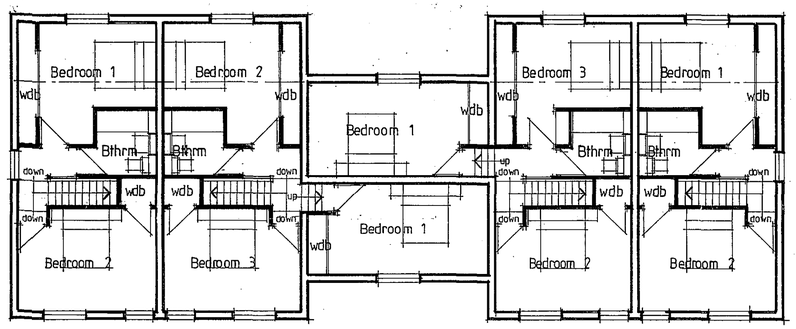


FIRST FLOOR PLAN




REAR ELEVATION

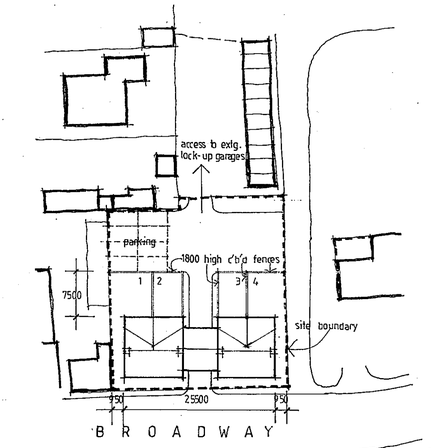


SITE PLAN 1:500

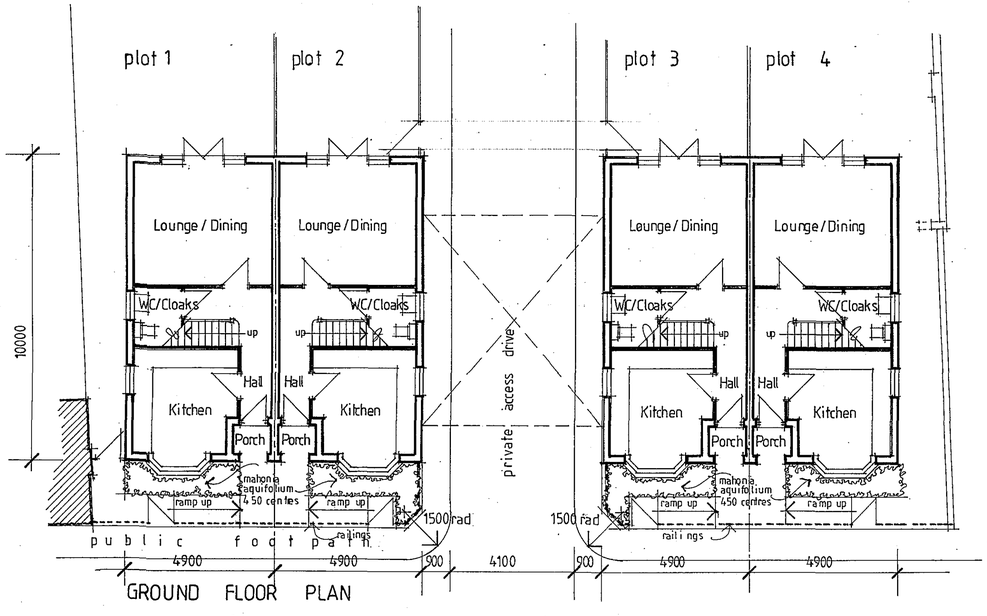

GROUND FLOOR PLAN

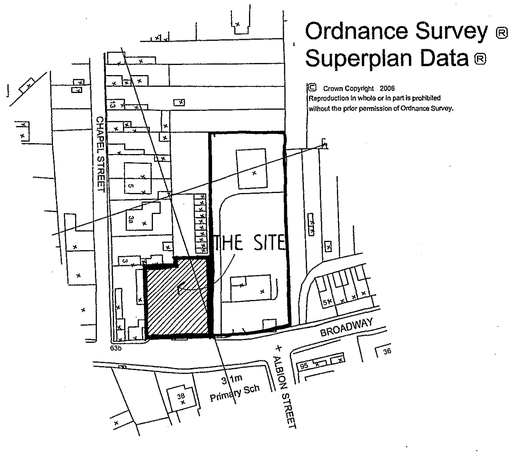

LOCATION PLAN 1:1250

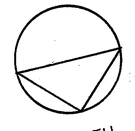

SHDC
PLANNING & DEVELOPMENT
10 JAN 2007
Ref. 00/68/07

DETERMINED PLAN

Trevor A Clay RIBA Ltd
Chartered Architects
14 Old Fendike Road
Weston Hills
SPALDING
Lincolnshire PE12 6DD
Tel/Fax: 01406 380027 Mob: 07778 597975 Email: trevorclay@btcalk.co.uk

project:
PROPOSED RESIDENTIAL DEVELOPMENT AT SITE ADJACENT TO 55 BROADWAY, CROWLAND FOR MR P LEO

drawing:
REVISED DESIGN

date: 06 October 06 proj. no: 00/064/PA
scale: 1:100/500/1250 drg. no: 012 rev: