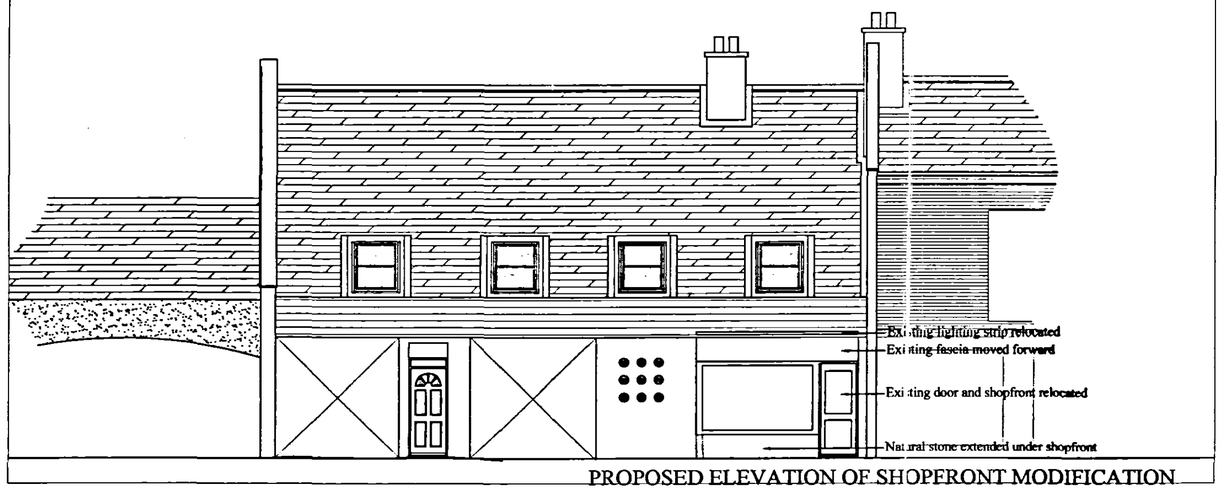

PROPOSED ELEVATION OF SHOPFRONT MODIFICATION
SCALE 1:100

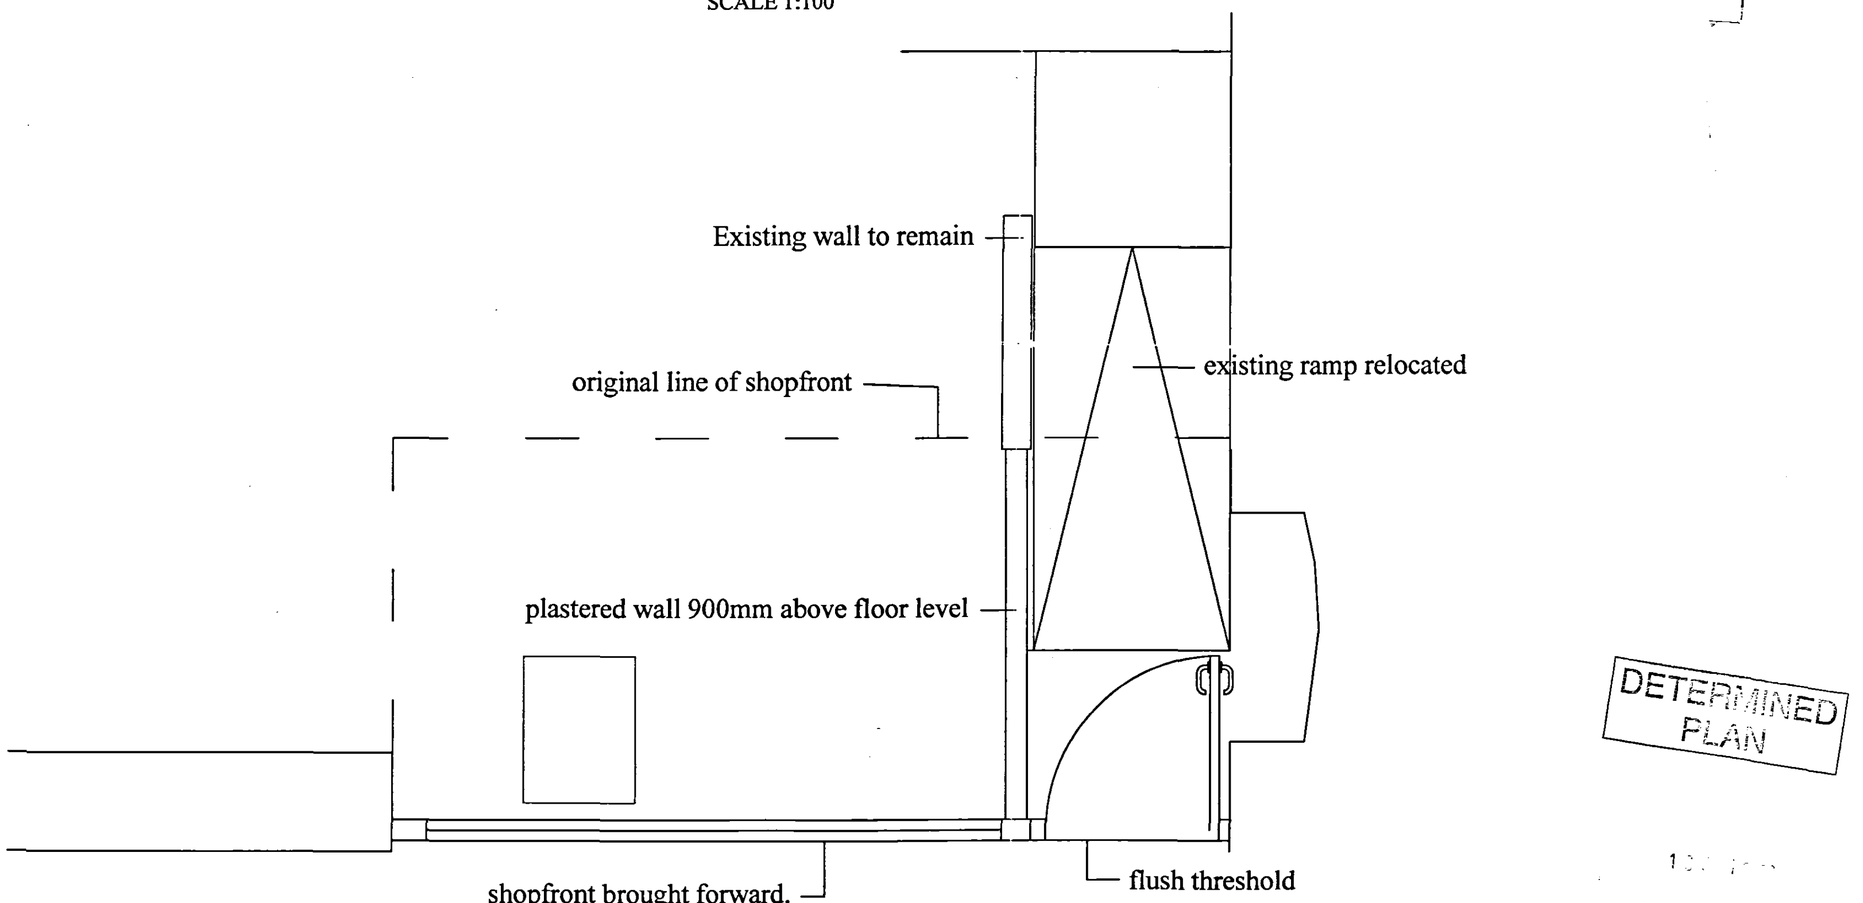

PROPOSED SHOPFRONT MODIFICATION
SCALE 1:20

DETERMINED PLAN

0050/06

© Copyright. All Rights Reserved.
This drawing must not be reproduced without permission.
DO NOT SCALE.
The Contractor is responsible for checking all dimensions.

Notes

date	revision
D 19.12.05	Front door moved forward.

ACCENT & WILKINSON
ARCHITECTS •LANDSCAPE ARCHITECTS
TOWN PLANNERS •CONSERVATIONISTS
Malborne House, 1 Benyon Grove, Herlington, Orton Malborne, Peterborough PE2 5ZJ
Telephone: 01733 236666 Fax: 01733 236591
E-Mail: admin@accentandwilkinson.co.uk

project
Proposed modifications to City and County's existing Shopfront
at 11-13 North Street
Crowland
for Acorn Developments

drawing title
Proposed Floor Plans and elevation.

scale	@	date
1:20,1:100	A2	12.12.05

project number / drawing number
78905 / 300

revision
C D