

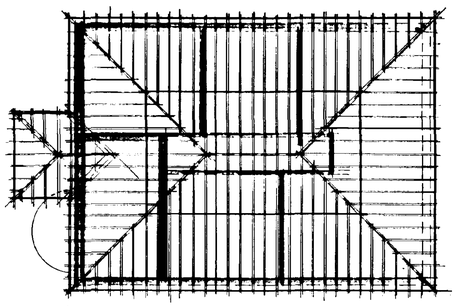



ROOF STRUCTURE PLAN 1:100

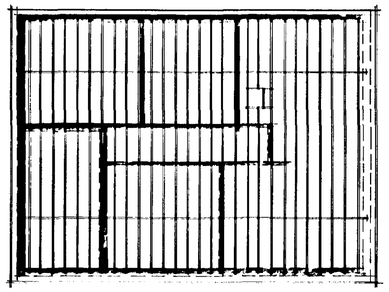


CEILING STRUCTURE PLAN 1:100

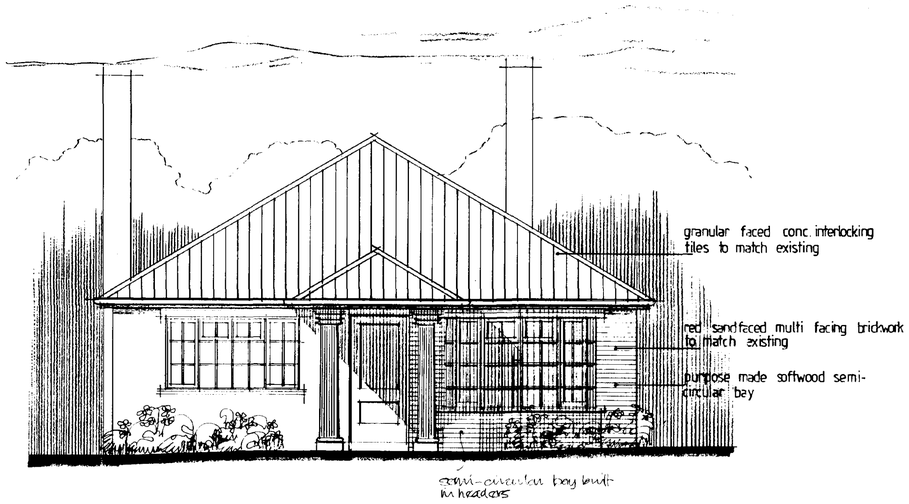


WEST ELEVATION

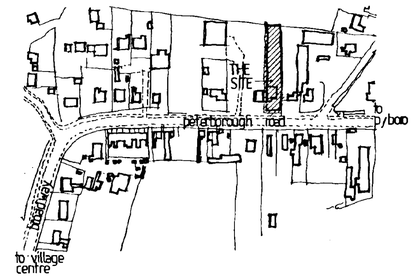


LOCATION PLAN 1:2500

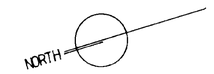

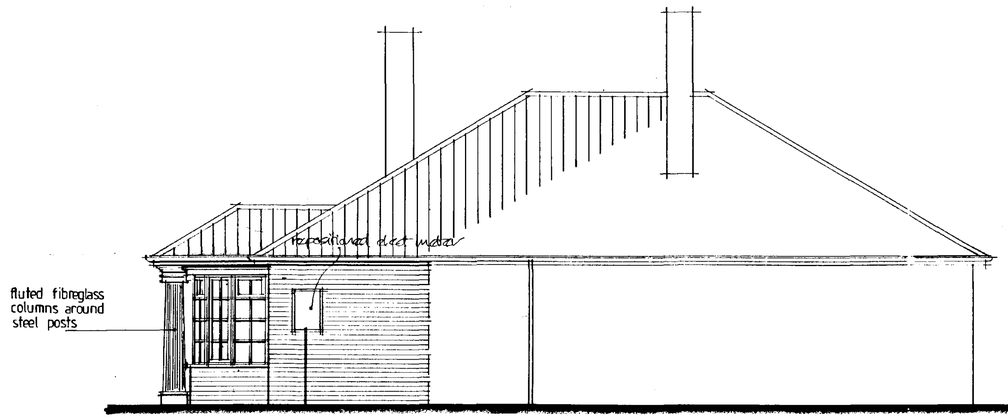


SOUTH ELEVATION

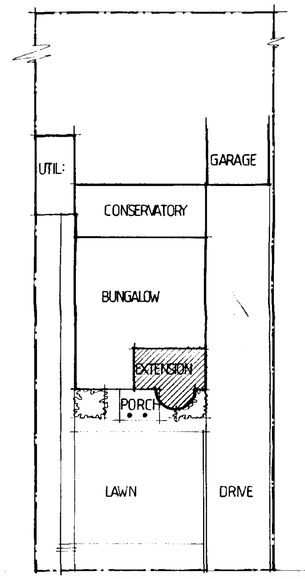


PETERBOROUGH ROAD

SITE PLAN 1:200

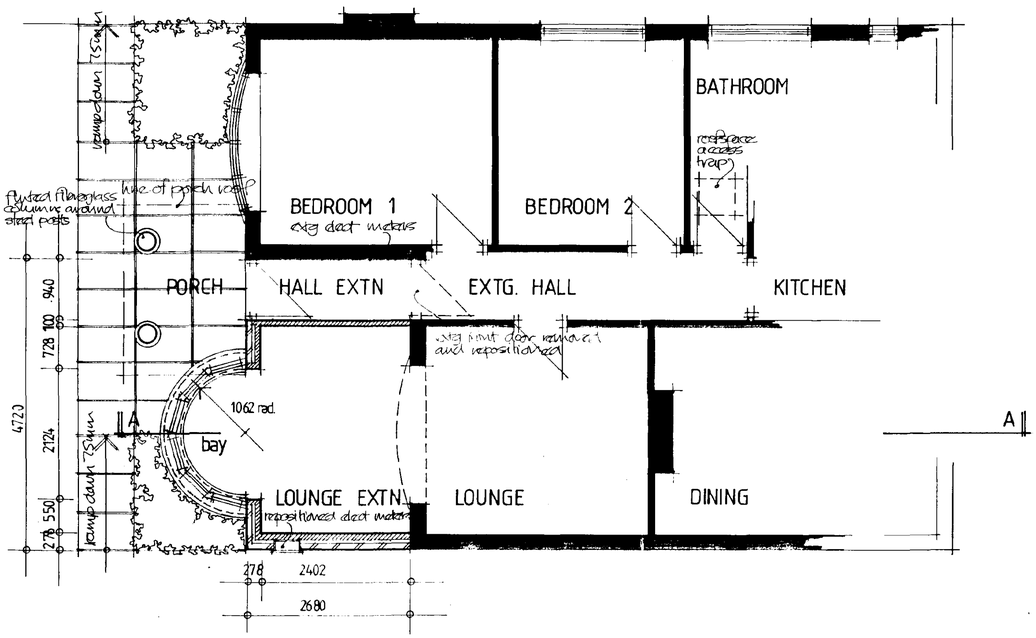

FLOOR PLAN

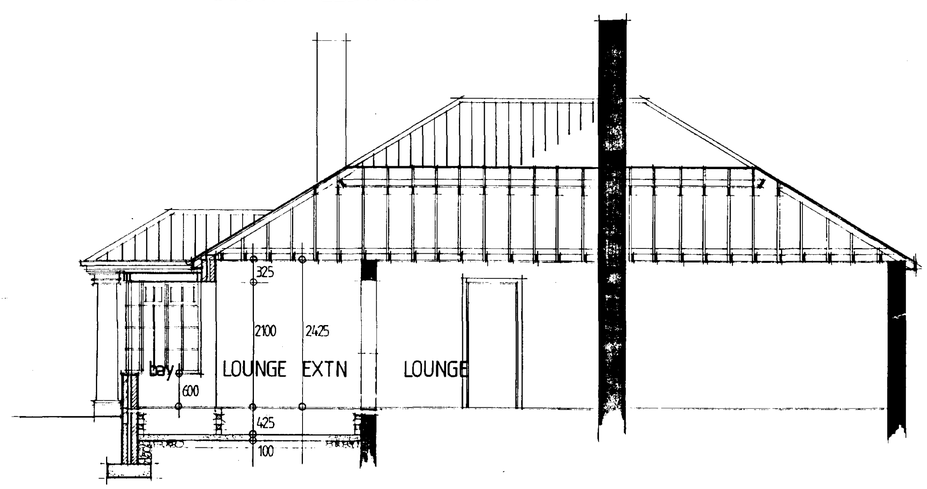

SECTION A A

0051/98

DETERMINED PLAN

TREVOR A CLAY R.I.B.A.
CHARTERED ARCHITECT
14 OLD FENDIKE ROAD
WESTON HILLS
SPALDING
LINCOLNSHIRE PE12 6DD

Project:
PROPOSED LOUNGE EXTENSION AT
12 PETERBOROUGH ROAD, CROWLAND
FOR MR AND MRS F BARRETT

Drawing:
PLANNING & BUILDING REGULATION DRAWING

Date:05/01/97	Proj. No:97/025/PA
Scale:1:50 1:100 1:2500	Drg. No:002 Rev: