
Contractor to check all Dimensions on site prior to ordering materials / commencing work.Do Not Scale from this Drawing - If in doubt then please ask

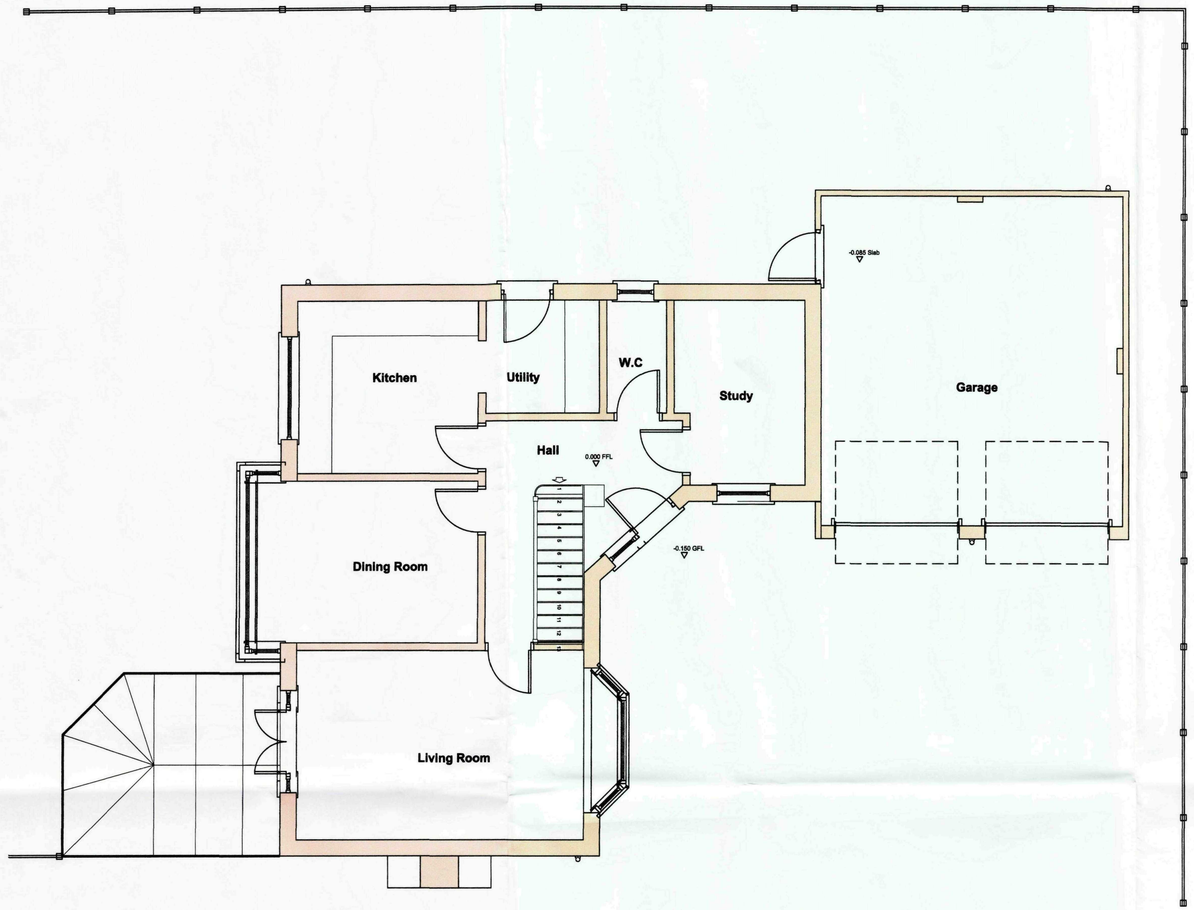

Ground Floor Plan
Scale 1:50



First Floor Plan
Scale 1:50




Front Elevation
Scale 1:100



Side Elevation
Scale 1:100



Rear Elevation
Scale 1:100

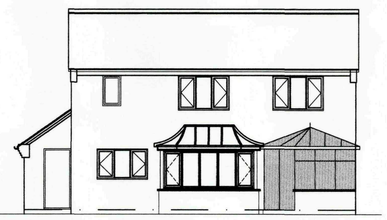

Side Elevation
Scale 1:100

SHDC
Planning & Development
19 JAN 2010
Ref: 0052-10

GENERAL CONDITIONS
Contractors are responsible for checking all dimensions on site when work commences and before ordering any materials.Any discrepancies should be brought to the attention of the Client for remedial action before commencing further.

All materials not specified to be of a standard suitable for the work proposed and be fit for purpose.All work to be in accordance with good building practise and all necessary BS codes for Workmanship on Building Sites.

Revisions

A - 07.01.10 - General Amendments

Client:
Mr & Mrs B Compton

Site:
First Floor Extension above existing garage at:
31 Beccelm Drive
Crowland
PE6 0AG

Drg Title:
Existing Plans and Elevations

remway Design Ltd
2nd Floor - 5B Sheepmarket
Spalding
PE11 1BH
Tel : 01775 768 921
e-mail: enquiries@remwaydesign.co.uk

Drg Size	Drawing Number	Revision

PLEASE NOTE: