




FRONT ELEVATION

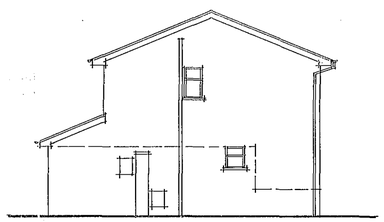

SIDE ELEVATION

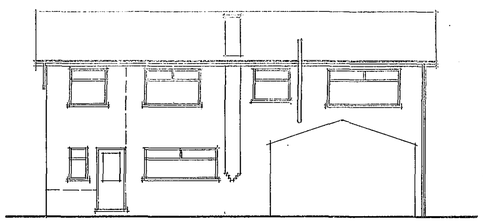


REAR ELEVATION

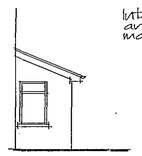


SIDE ELEVATION


Finishes:
Interlocking concrete tiles and facing brickwork to match existing.

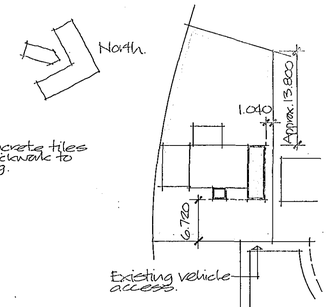


BLOCK PLAN Scale 1:50

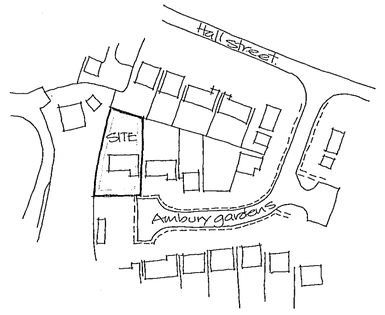


LOCATION PLAN Scale 1:1250

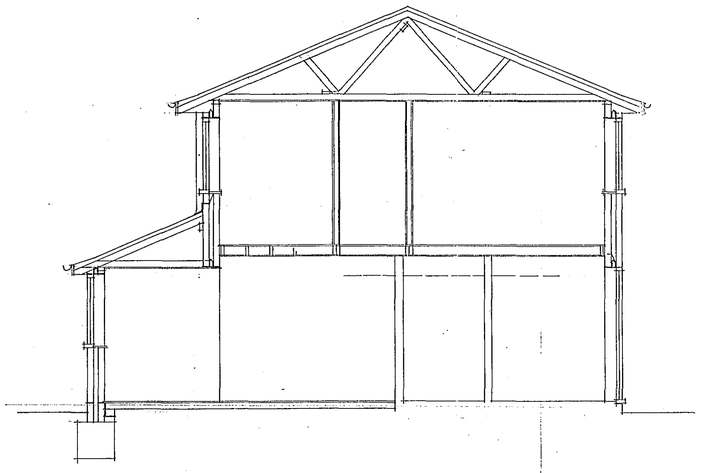

SECTION.

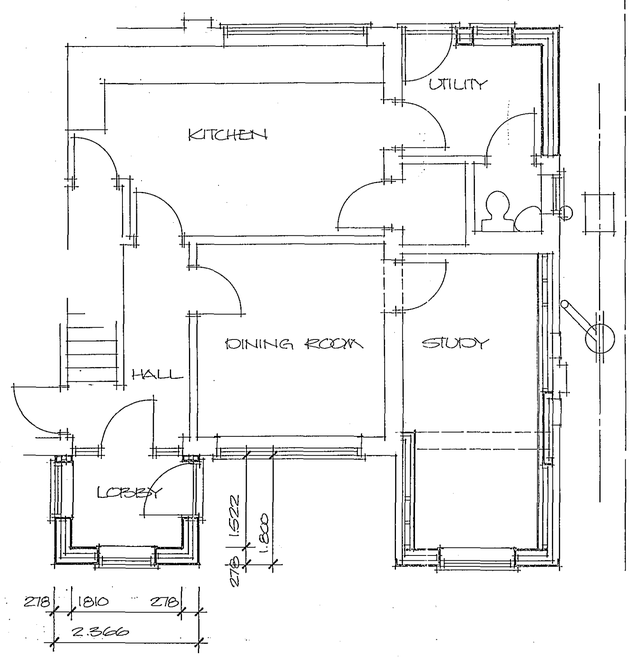

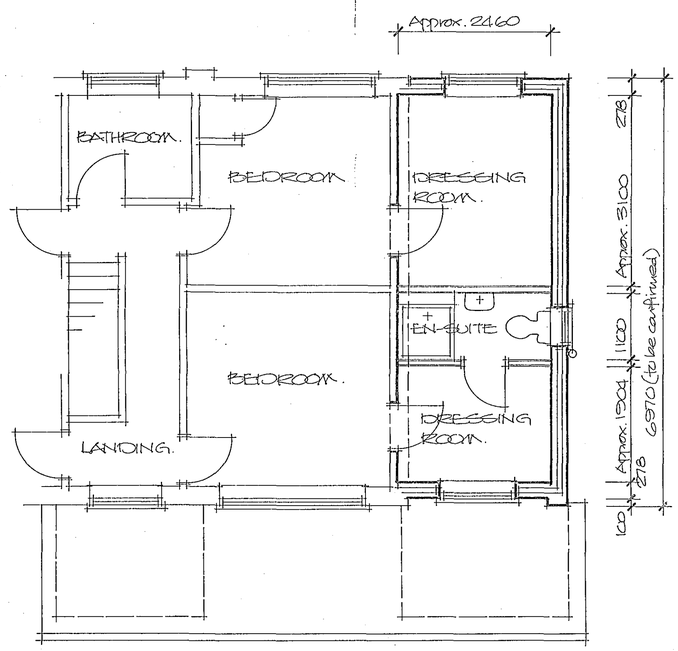

SHDC
Planning & Development
12 JAN 2007
Ref: 0063/07

DETERMINED PLAN

Project
PROPOSED EXTENSION TO HOUSE
9 AMBURY GARDENS, CROWLAND.

BROADGATE BUILDERS LTD
The Race Ground
Spalding,
Lincs. PE11 3AP

Client
MR & MRS M PRATT

Scale 1:50 & 1:100 Drg. no. 06/62/01

Date January 2007