
This drawing is copyright of DT Architects. Do not scale from this drawing. Check all dimensions onsite. The contractor shall bring any discrepancies immediately to the notice of the Architect.

NOTE


House Type Apartments will occur at; Plot 14, Plot 13.

Please refer to DT drawing 2483_AL0205 for plot locations.

Plots 13 & 14

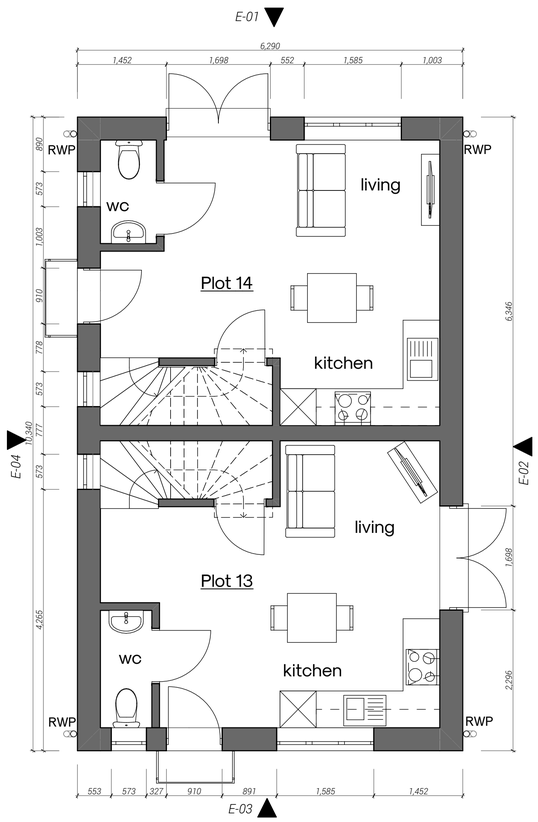

0. Ground Floor 1:50

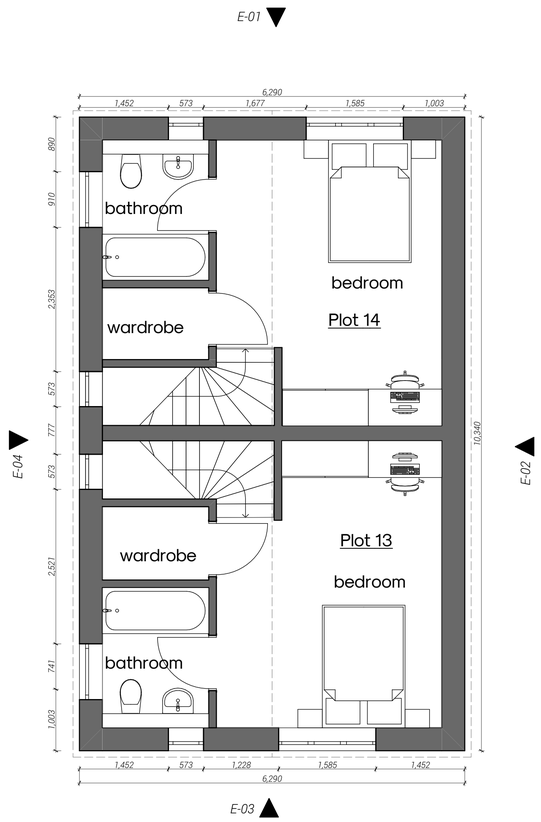

1. First Floor 1:50

2 No. 1-bed apartments
GIA 45m² (484 sq.ft.)
2 Storey

0 0,5 2,5 5m
Scale 1:50 @ A1

P01	planning application issue	12.01.21
revision	note	date

client

Burmor Construction
(on behalf of Lion Investment Group LTD)

project title

Residential Development at Barbers Drove
North Crowland

drawing title

Floor Plans_1 bed apartments

drawing status

Planning

scale	date	
1:50 @ A1	August 2020	
project number	drawing number	revision
2483	AB0201	P01

DT ARCHITECTS
01733 393010
www.dtarchitects.co.uk