
This drawing is copyright of DT Architects. Do not scale from this drawing. Check all dimensions onsite. The contractor shall bring any discrepancies immediately to the notice of the Architect.


NOTE

House Type 2 option 2 will occur at; Plot 18.

Please refer to DT drawing 2483_AL0205 for plot locations.

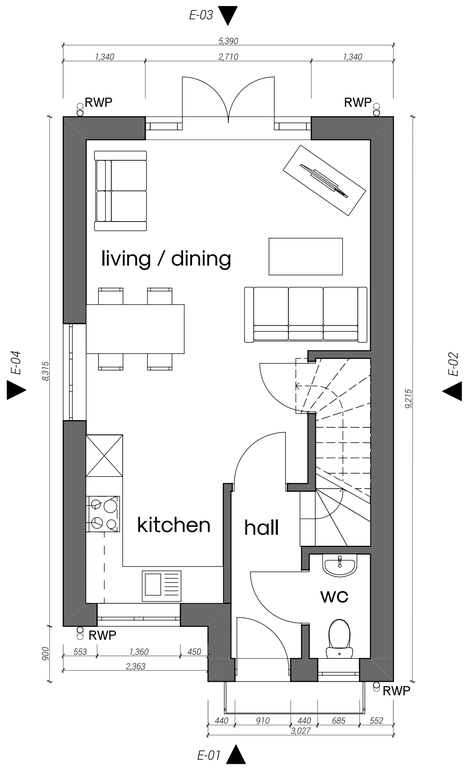

0. Ground Floor Plan 1:50

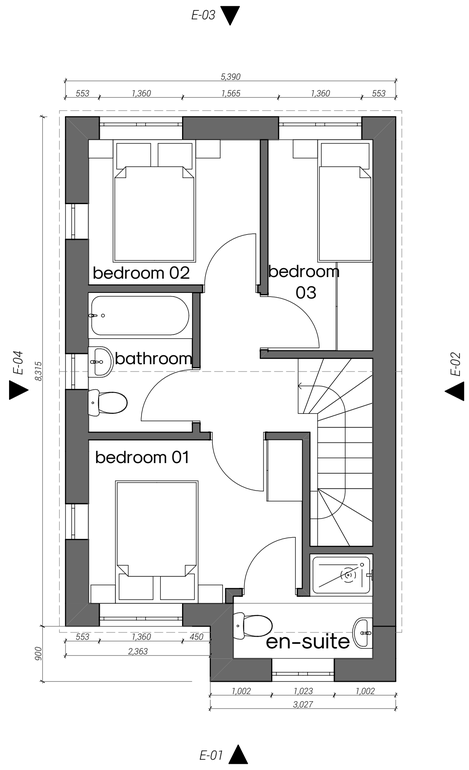

1. First Floor Plan 1:50

3-bed house
GIA 79m² (846 sq.ft.)
2 Storey

0 0.5 2.5 5m
Scale 1:50 @ A1

P01	planning application issue	12.01.21
revision	note	date

client

Burmor Construction
(on behalf of Lion Investment Group LTD)

project title

Residential Development at
Barbers Drove North Crowland

drawing title

Floor Plans_3 bed house_HT 2_Option 2

drawing status

Planning

scale	date	
1:50 @ A1	January 2021	
project number	drawing number	revision
2483	AB0203_a	P01

DT ARCHITECTS
01733 393010
www.dtarchitects.co.uk