
This drawing is copyright of DT Architects. Do not scale from this drawing. Check all dimensions onsite. The contractor shall bring any discrepancies immediately to the notice of the Architect.


NOTE

House Type 5 will occur at; Plot 4, Plot 5, Plot 6


Please refer to DT drawing 2483_AL0205 for plot locations.

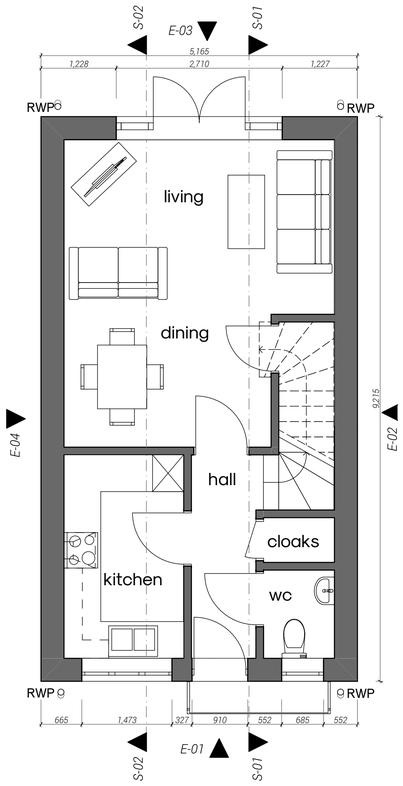

0. Ground Floor Plan 1:50

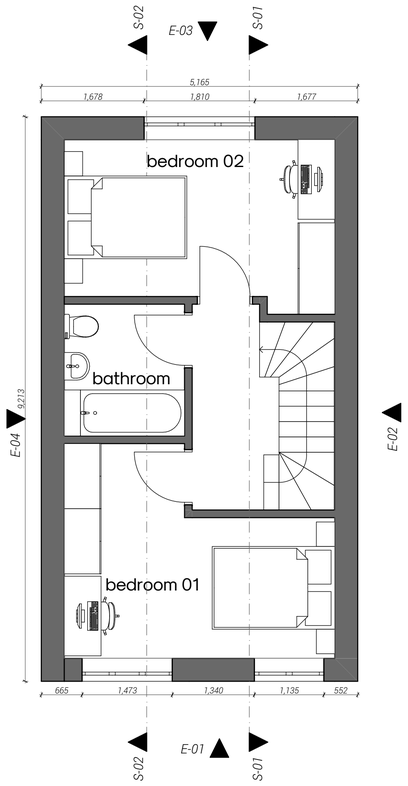

1. First Floor Plan 1:50

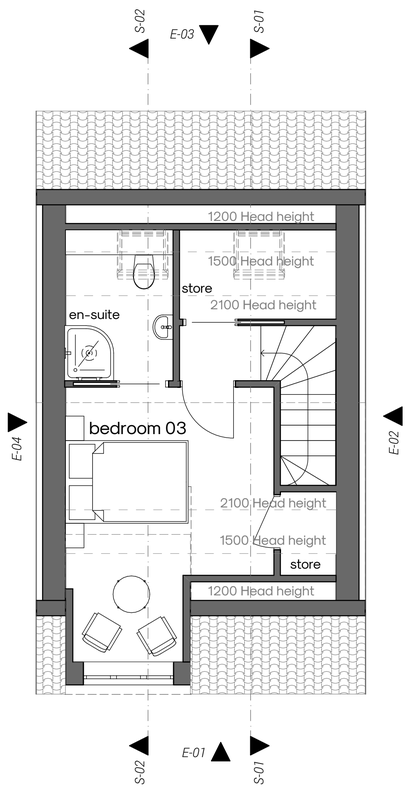

2. Second Floor Plan 1:50

3-bed house

GIA 100m² (1077 sq.ft.)

2.5 Storey

0 0.5 2.5 5m

Scale 1:50 @ A1

P01 planning application issue 12.01.21
revision note date

client

Burmor Construction
(on behalf of Lion Investment Group LTD)

project title

Residential Development at
Barbers Drove North Crowland

drawing title

Floor Plans_3 bed house_HT 5

drawing status

Planning

scale	date	
1:50 @ A1	January 2021	
project number	drawing number	revision
2483	AB0206	P01

DT ARCHITECTS

01733 393010 www.dtarchitects.co.uk