
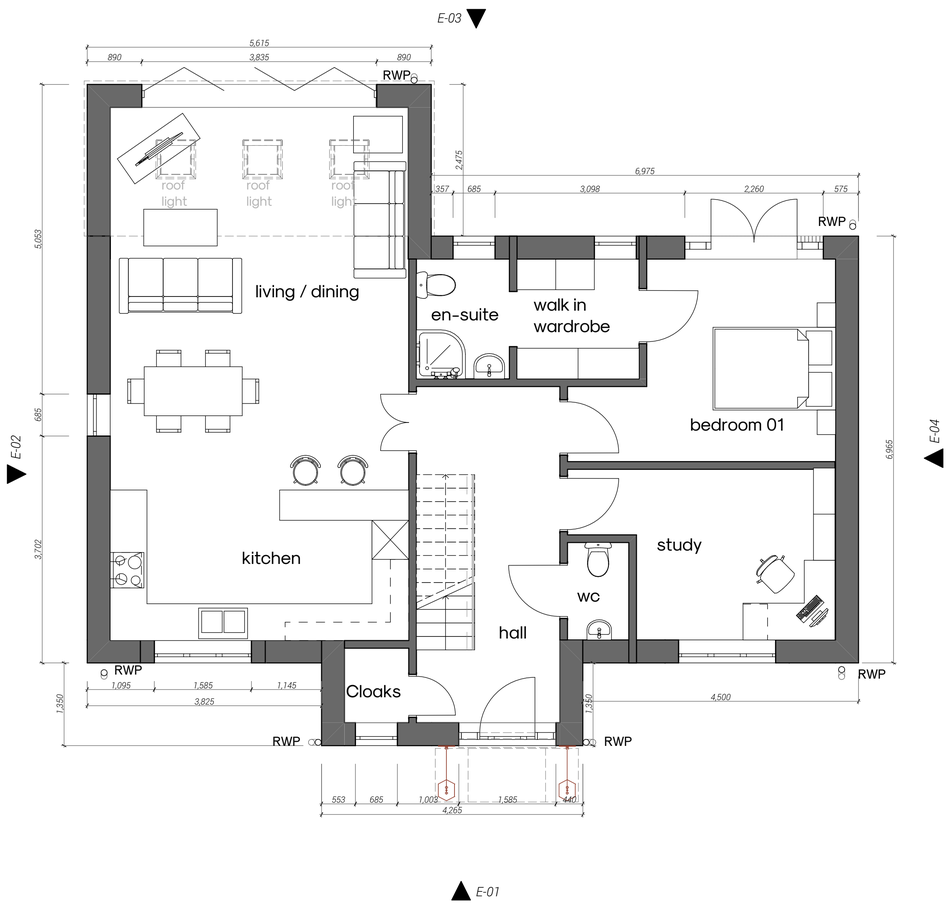


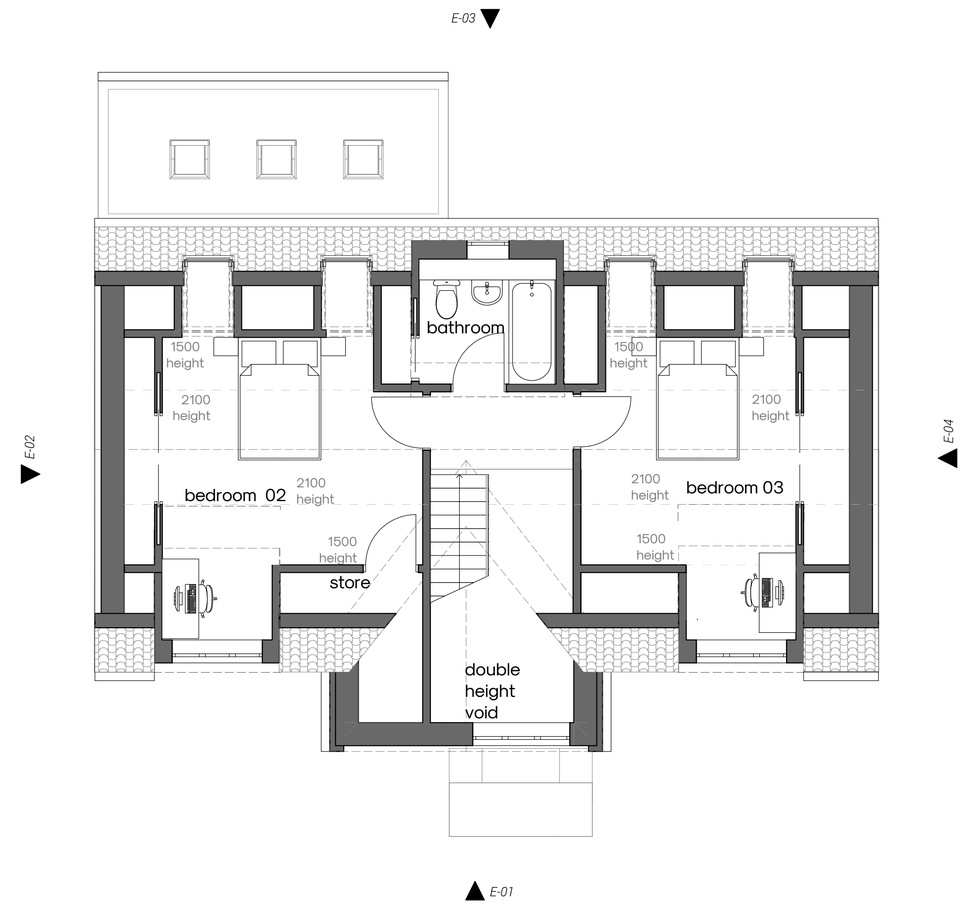

0. Ground Floor Plan (1) 1:50

1. First Floor Plan (1) 1:50

Chalet bungalow
GIA 133m² (1431.6 sq.ft.)
1.5 Storey

0 0.5 2.5 5m
Scale 1:50 @ A1

This drawing is copyright of DT Architects. Do not scale from this drawing. Check all dimensions onsite. The contractor shall bring any discrepancies immediately to the notice of the Architect.

NOTE

House Type 8 will occur at; Plot 34, Plot 35

Please refer to DT drawing 2483_AL0205 for plot locations.

revision	note	date
P02	second floor updated	18.02.21
P01	planning application issue	12.01.21

client

Burmor Construction
(on behalf of Lion Investment Group LTD)

project title

Residential Development at
Barbers Drove North Crowland

drawing title

Floor Plans_Chalet bungalow_HT 8

drawing status

Planning

scale	date	
1:50 @ A1	January 2021	
project number	drawing number	revision
2483	AB0209_a	P02

DT ARCHITECTS
01733 393010
www.dtarchitects.co.uk