
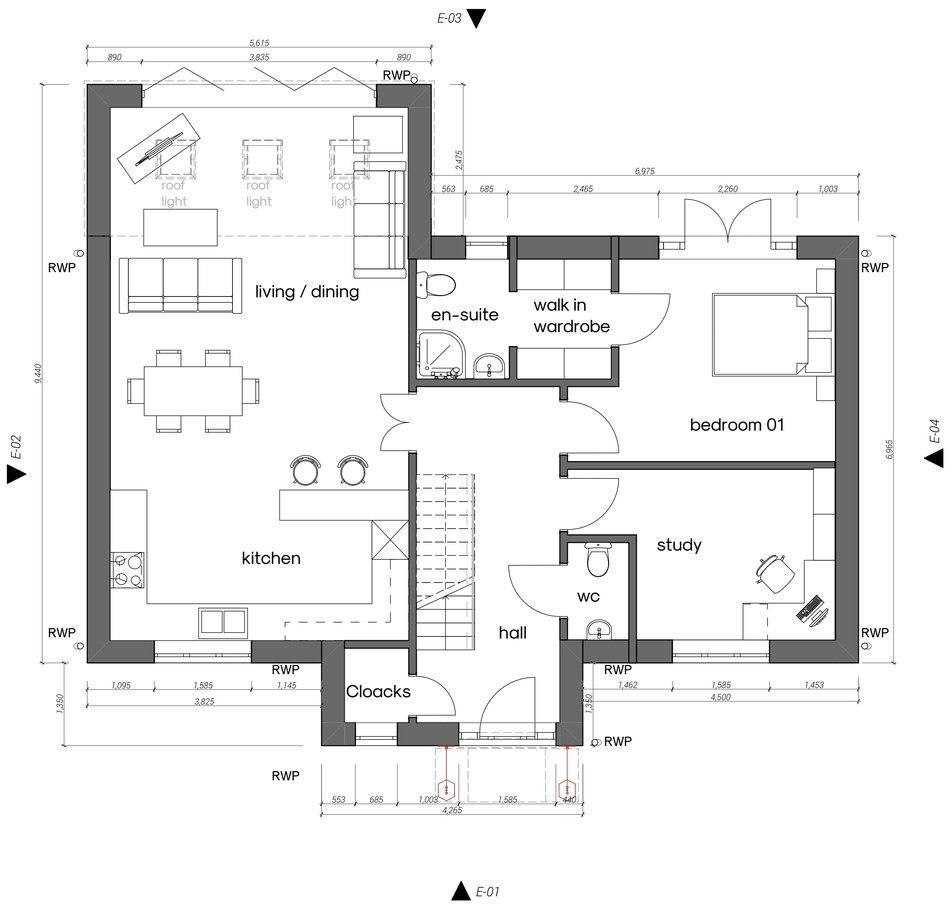



0. Ground Floor Plan (1) 1:50

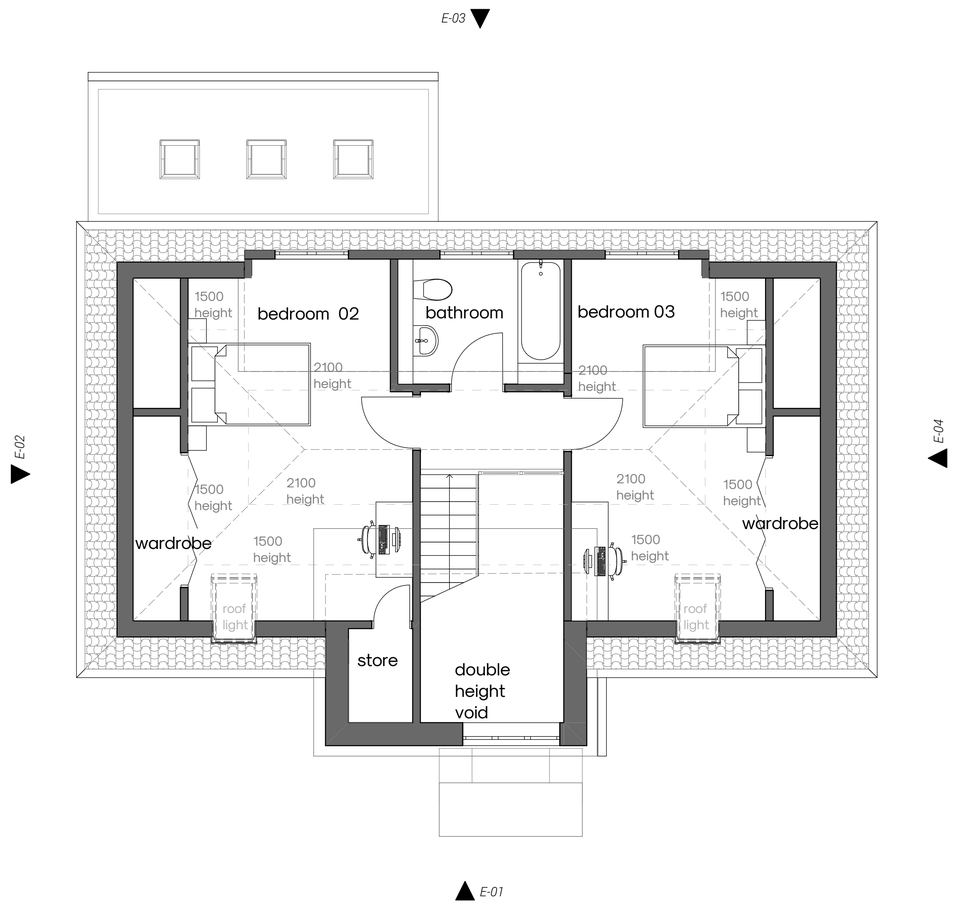


1. First Floor Plan (1) 1:50

Chalet bungalow
GIA 133m² (1431.6 sq.ft.)
1.5 Storey

0 0.5 2.5 5m
Scale 1:50 @ A1

This drawing is copyright of DT Architects. Do not scale from this drawing. Check all dimensions onsite. The contractor shall bring any discrepancies immediately to the notice of the Architect.

NOTE

House Type 8 option 2 will occur at; Plot 33

Please refer to DT drawing 2483_AL0205 for plot locations.

| revision | note | date |
|---|---|---|
| P01 | planning application issue | 12.01.21 |

client

Burmor Construction
(on behalf of Lion Investment Group LTD)

project title

Residential Development at
Barbers Drove North Crowland

drawing title

Floor Plans_Chalet bungalow_HT 8
Option 2

drawing status

Planning

| scale | date | |
|---|---|---|
| 1:50 @ A1 | January 2021 | |
| project number | drawing number | revision |
| 2483 | AB0209_b | P01 |

DT ARCHITECTS
01733 393010
www.dtarchitects.co.uk