


This drawing is copyright of DT Architects. Do not scale from this drawing. Check all dimensions onsite. The contractor shall bring any discrepancies immediately to the notice of the Architect.

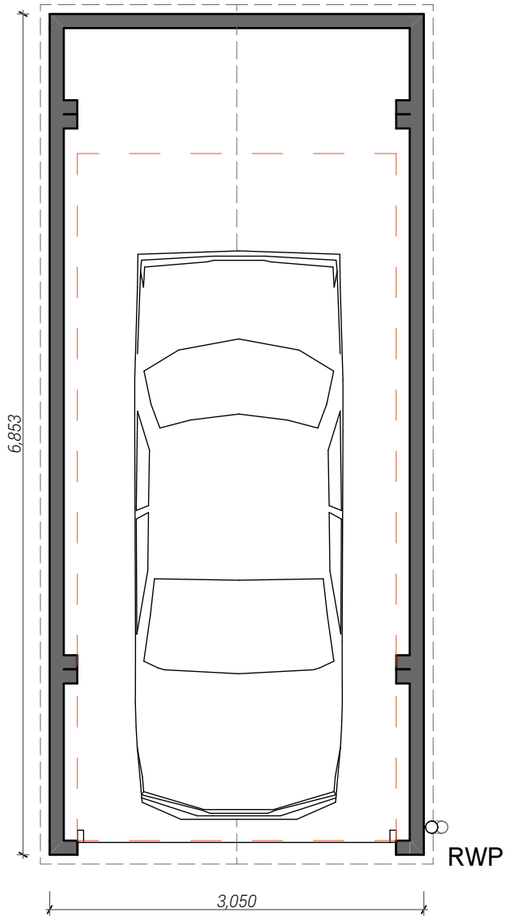


Garage Ground Floor Plan 1:50

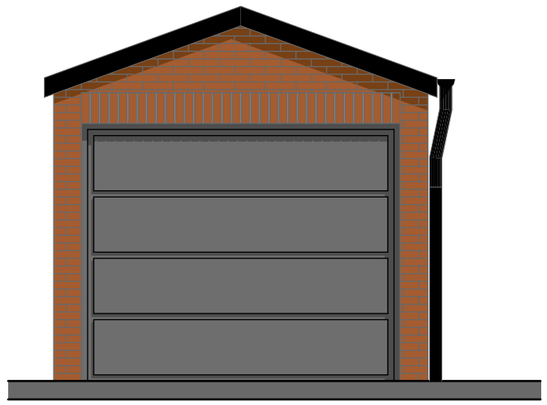


Front Elevation 1:50

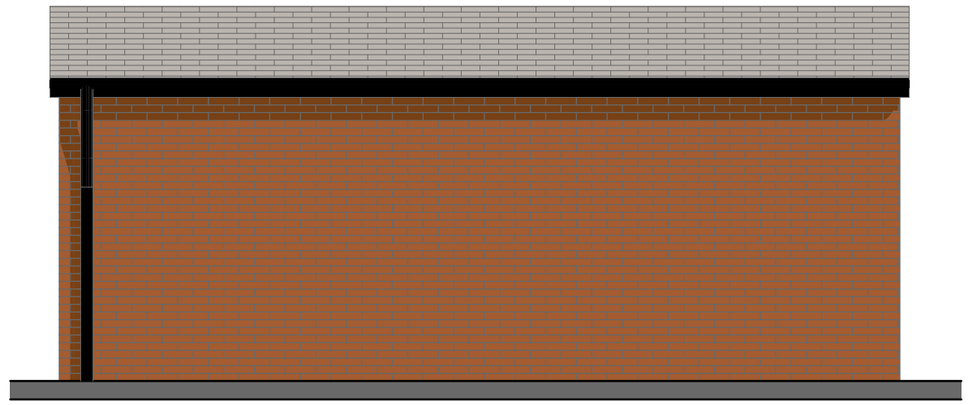

Side Elevation 1:50

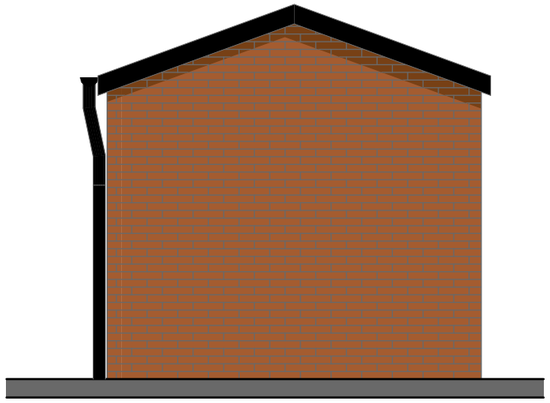


Back Elevation 1:50

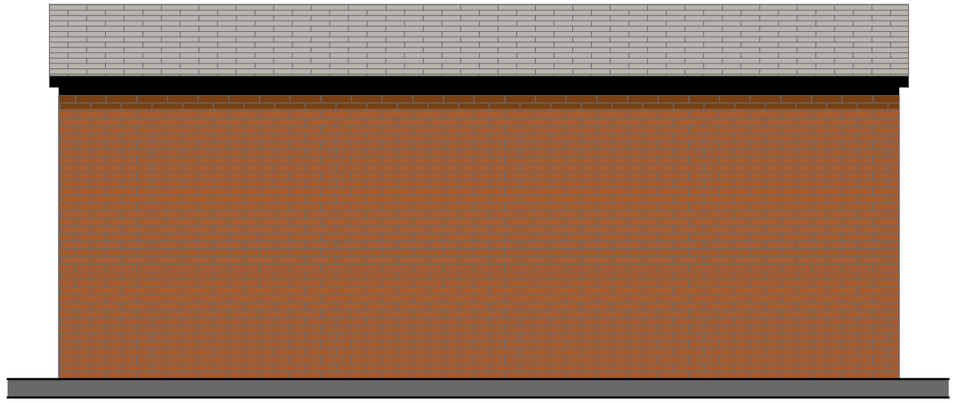

Side Elevation 1:50



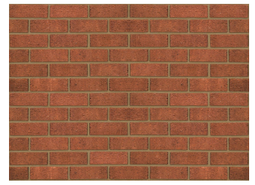

Red facing brick work _TBC

0 0,5 2,5 5m
Scale 1:50 @ A3

revision	note	date
P02	planning issue	20.04.21
P01	planning issue	03.08.21
F03	elevations updated	07.01.20
F02	elevations updated	12.11.20
F01	preliminary issue for comment	28.10.20

client

Burmor Construction

project title

Residential Development at
Barbers Drove North Crowland

drawing title

Typical Garage Layout_Type 02

drawing status

Planning

scale	date
1:50, @ A3	October 2019

project number	drawing number	revision
2483	AB0213	P02

DT ARCHITECTS
01733 393010
www.dtarchitects.co.uk