


This drawing is copyright of DT Architects. Do not scale from this drawing. Check all dimensions onsite. The contractor shall bring any discrepancies immediately to the notice of the Architect.

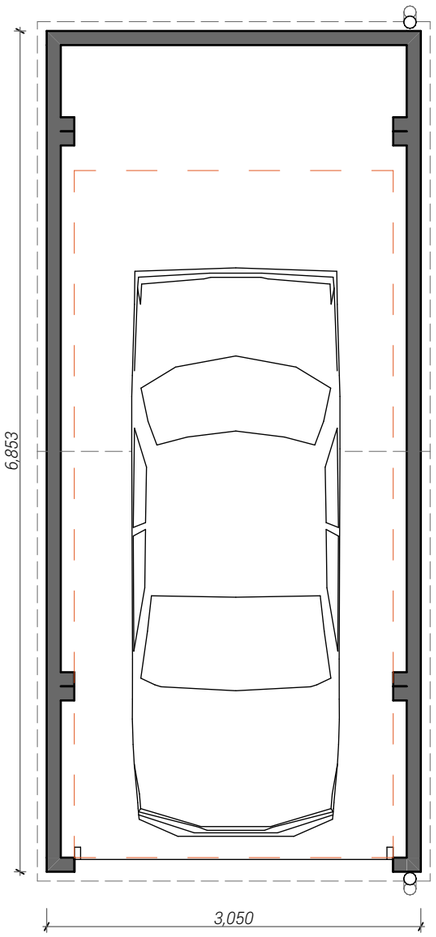


Garage Ground Floor Plan 1:50

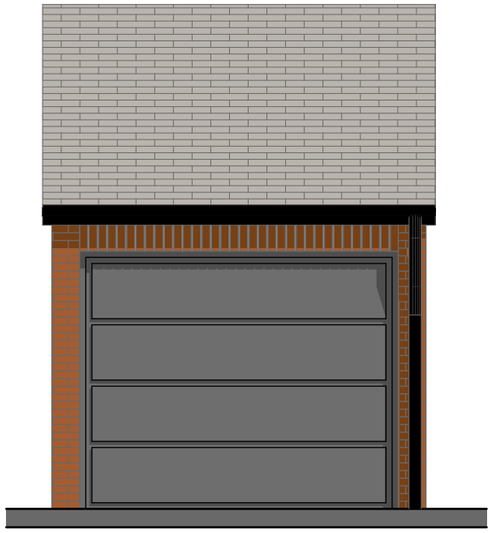


Front Elevation 1:50

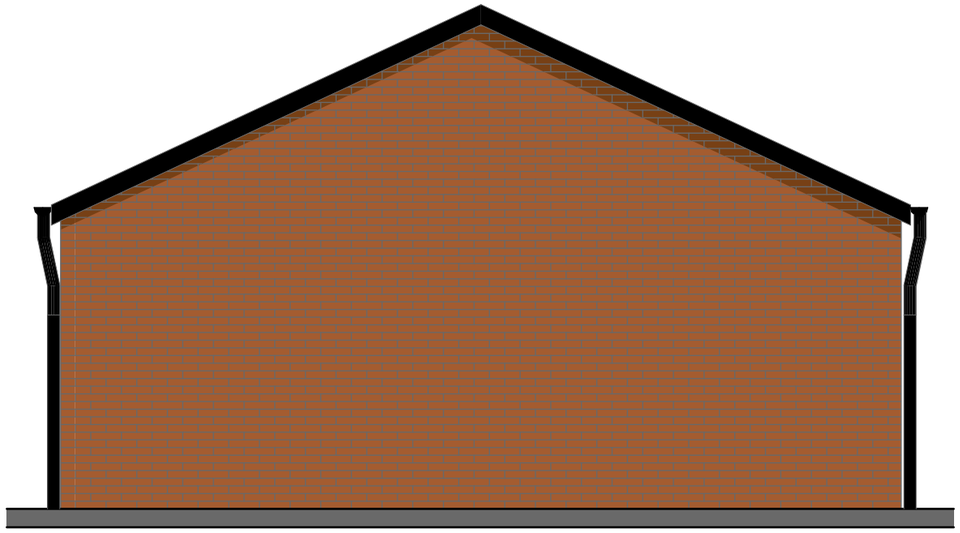


Side Elevation 1:50

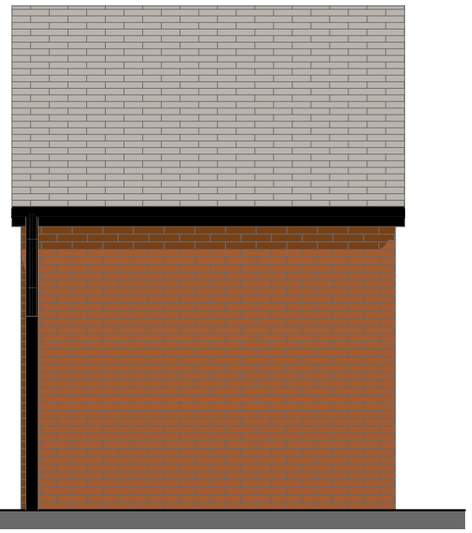

Back Elevation 1:50

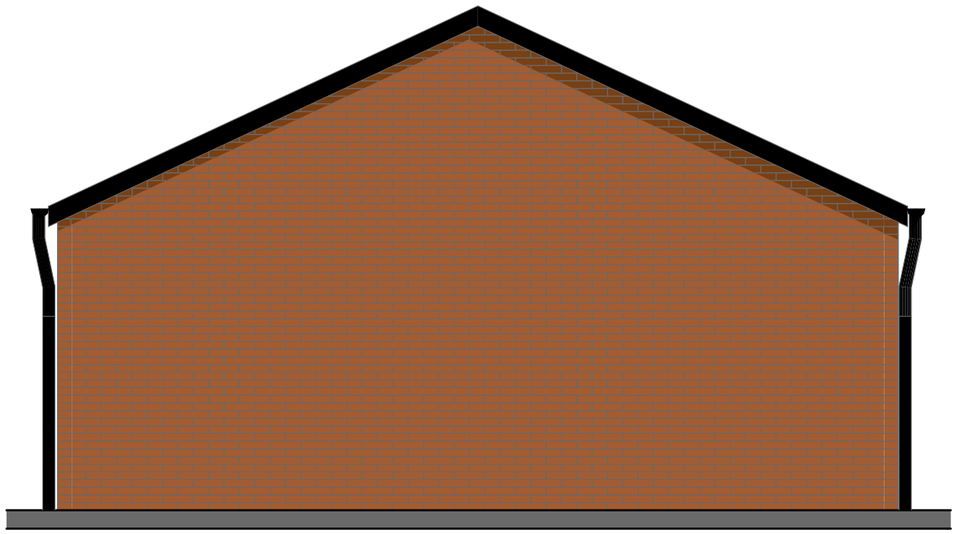

Side Elevation 1:50

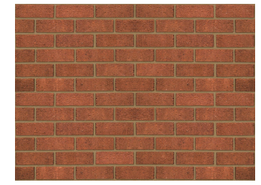

Red facing brick work _TBC



0 0.5 2.5 5m

Scale 1:50 @ A3

P01	preliminary issue for comment	26.04.21
revision	note	date

client

Burmor Construction

project title

Residential Development at
Barbers Drove North Crowland

drawing title

Typical Garage Layout_Type 02_Option 02

drawing status

Planning

scale	date
1:50, A3	October 2019

project number	drawing number	revision
2483	AB0214	P01

DT ARCHITECTS

01733 393010 www.dtarchitects.co.uk