This drawing is copyright of DT Architects. Do not scale from this drawing. Check all dimensions onsite. The contractor shall bring any discrepancies immediately to the notice of the Architect.

NOTE

House Type Apartments will occur at; Plot 14, Plot 13.

Please refer to DT drawing 2483_AL0205 for plot locations.




E-03 Front Entrance Elevation 1:50



E-04 Side Entrance Elevation 1:50




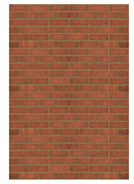


Red facing brick work _TBC




Hardie Plank Cladding - Midnight Black

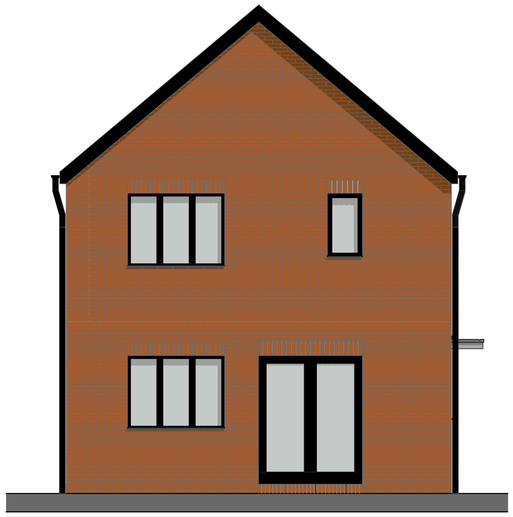

E-01 Rear Elevation 1:50

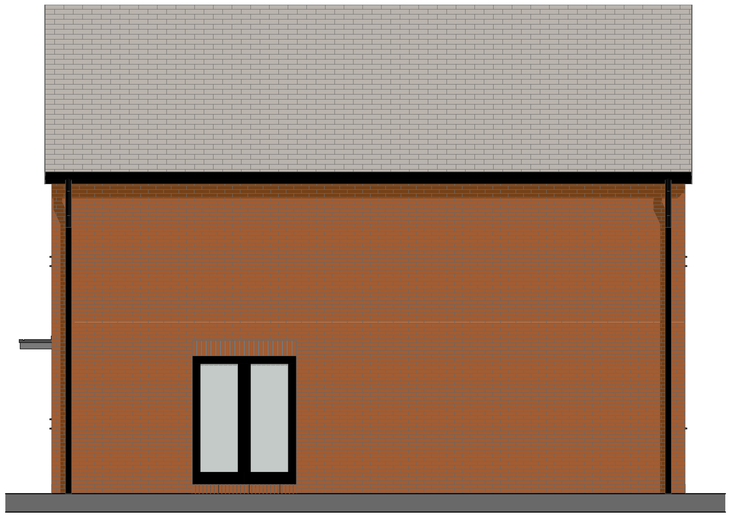

E-02 Side Elevation 1:50

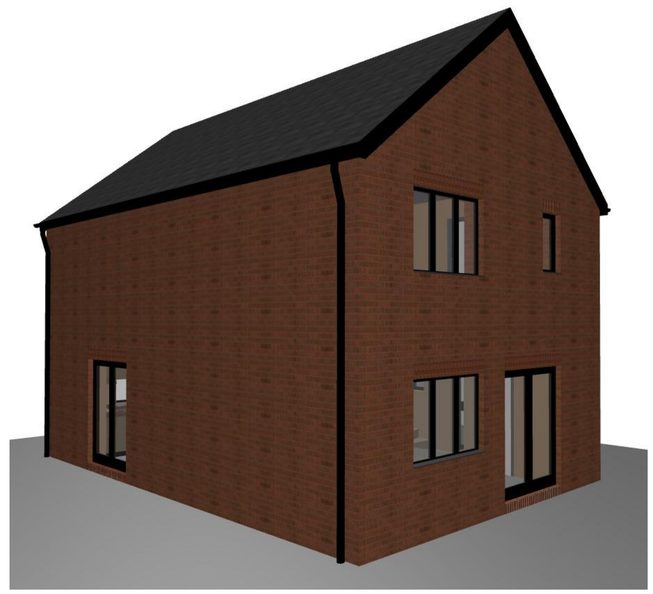

0 0.5 2.5 5m

Scale 1:50 @ A1

P01 revision	planning application issue note	12.01.21 date

client

Burmor Construction
(on behalf of Lion Investment Group LTD)

project title

Residential Development at Barbers Drove North Crowland

drawing title

Elevations_1 Bed Apartments

drawing status

Planning

scale	date	
1:50,	August 2020	
project number	drawing number	revision
2483	AB0801	P01

DT ARCHITECTS

01733 393010 www.dtarchitects.co.uk