This drawing is copyright of DT Architects. Do not scale from this drawing. Check all dimensions onsite. The contractor shall bring any discrepancies immediately to the notice of the Architect.


NOTE

House Type 4 option 1 will occur at; Plot 27.


Please refer to DT drawing 2483_AL0205 for plot locations.




E-01 Front Elevation 1:50

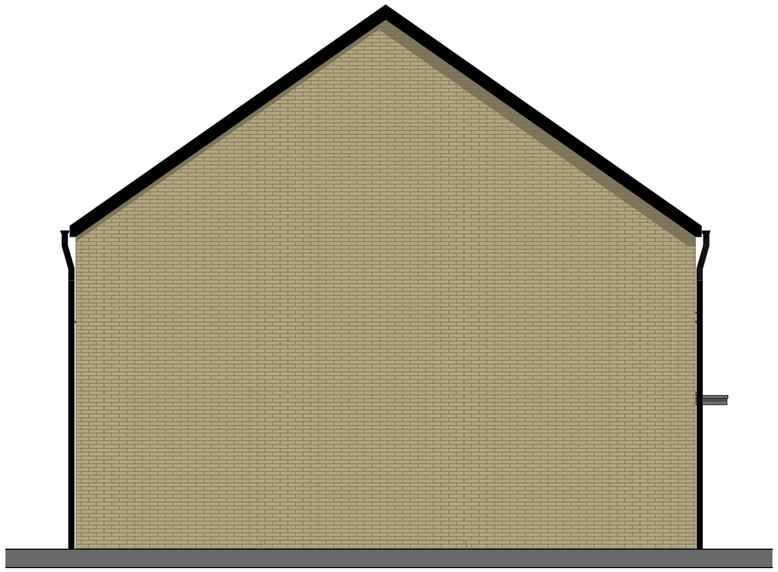

E-02 Side Elevation 1:50

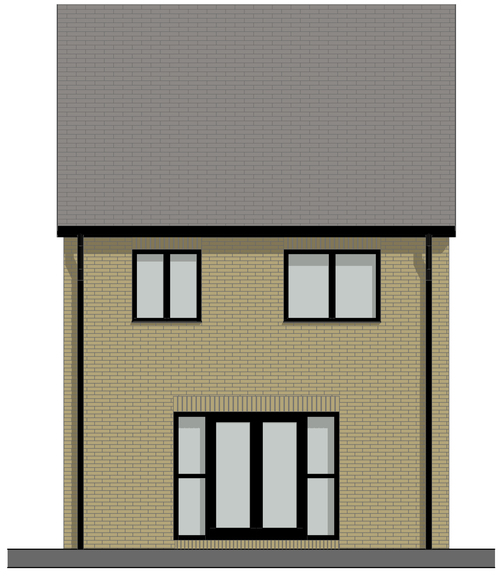

E-03 Rear Elevation 1:50

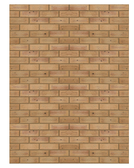

Buff facing brick work _TBC



Hardie Plank Cladding - Midnight Black





0 0.5 2.5 5m

Scale 1:50 @ A1

P01	planning application issue	12.01.21
revision	note	date

client

Burmor Construction
(on behalf of Lion Investment Group LTD)

project title

Residential Development at
Barbers Drove North Crowland

drawing title

Elevations_3 bed house_HT 4

drawing status

Planning

scale	date	
1:50	January 2021	
project number	drawing number	revision
2483	AB0805_a	P01

DT ARCHITECTS

01733 393010 www.dtarchitects.co.uk