HOUSE TYPE LEGEND

APARTMENT
2 No. 1-bed apartments
GIA 45m² (484 sq.ft.)
2 Storey

HT 1
2-bed house
GIA 71m² (762 sq.ft.)
2 Storey

HT 2
3-bed house
GIA 79m² (846 sq.ft.)
2 Storey

HT 3
3-bed house
GIA 88m² (947 sq.ft.)
2 Storey

HT 4 (Option 1)
*drawing reference 2483_AB0805a
3-bed house
GIA 97m² (1047sq.ft.)
2 Storey

HT 4 (Option 2)
*drawing reference 2483_AB0805
3-bed house
GIA 97m² (1047sq.ft.)
2 Storey


HT 5
3-bed house
GIA 100m² (1077 sq.ft.)
2.5 Storey

HT 6
3-bed house
GIA 105m² (1135 sq.ft.)
2 Storey

HT 7
4-bed house
GIA 124m² (1334 sq.ft.)
2.5 Storey

HT 8
Chalet bungalow
GIA 133m² (1431.6 sq.ft.)
1.5 Storey

new trees
existing trees
trees to be removed
RPAs of trees
F Feature Elevation
BS Bin Store
BCP Bin Collection Point

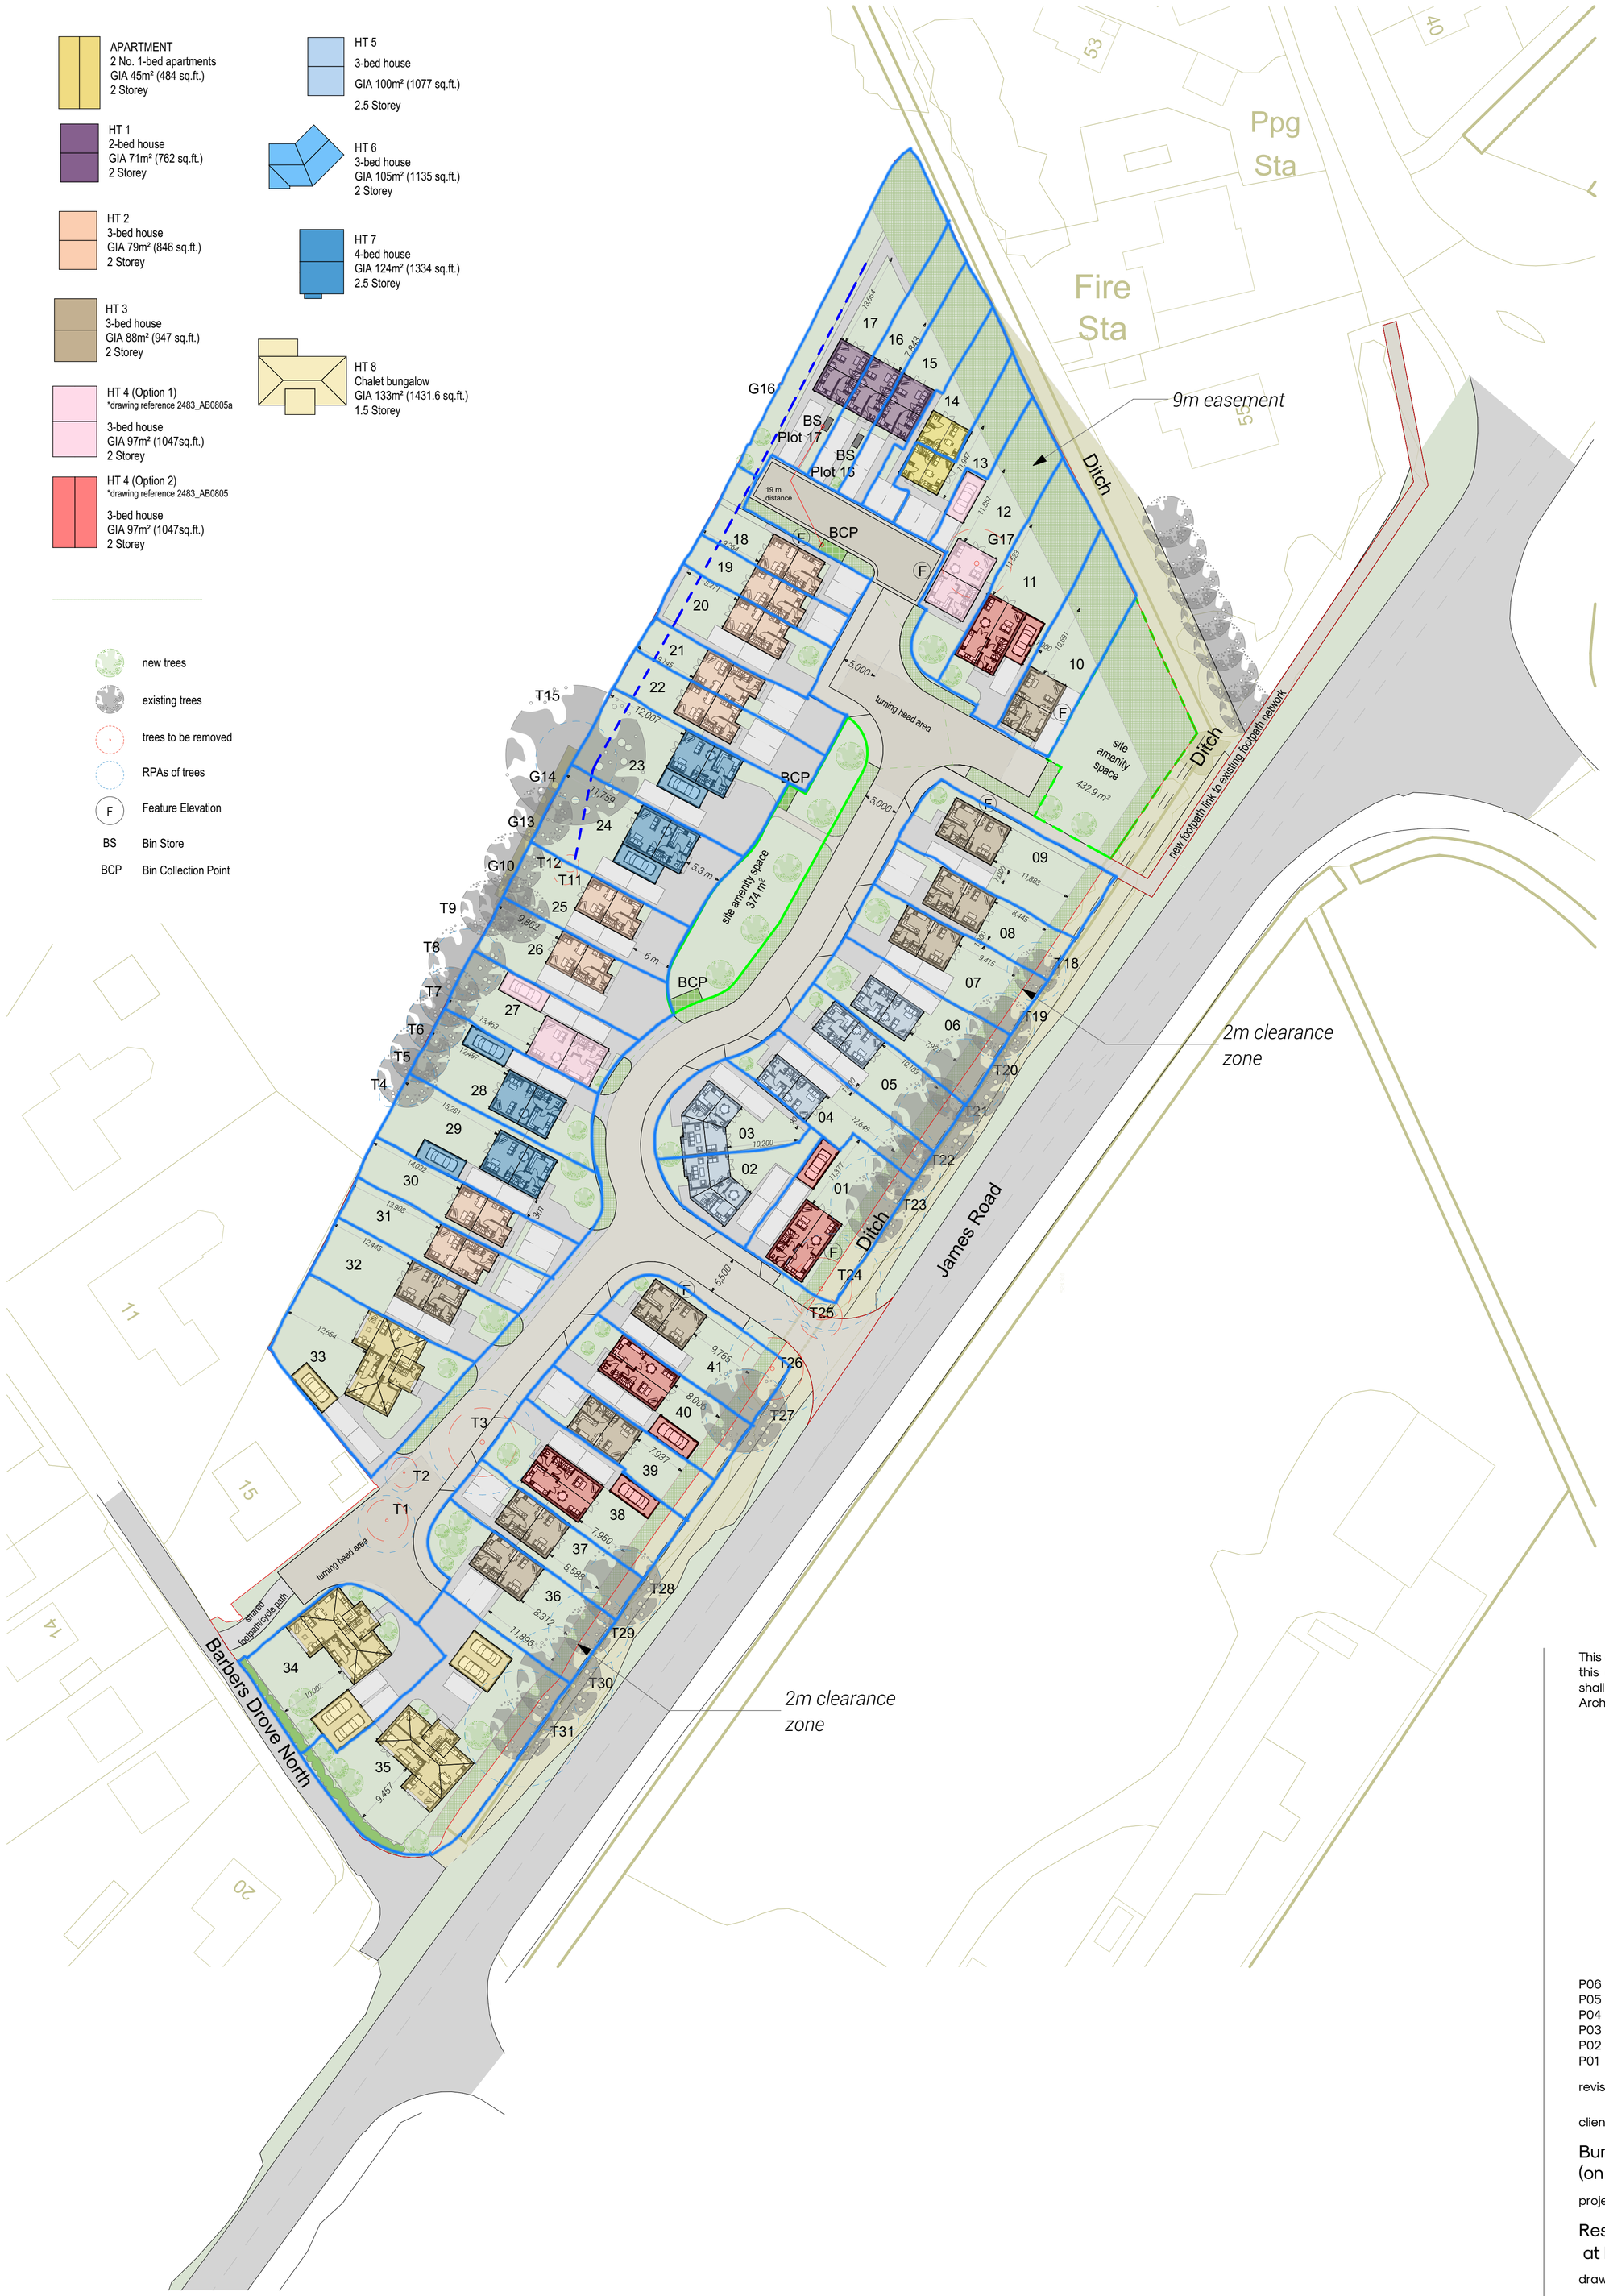

0 5 25 50m
Scale 1:500 @ A1

This drawing is copyright of DT Architects. Do not scale from this drawing. Check all dimensions onsite. The contractor shall bring any discrepancies immediately to the notice of the Architect.

revision	note	date
P06	site plan updated	18.06.21
P05	plots 1, 17, 23, 24 updated	15.04.21
P04	foot path updated	08.03.21
P03	site plan updated	01.03.21
P02	site plan updated	17.02.21
P01	planning application issue	08.01.21

client
Burmor Construction
(on behalf of Lion Investment Group LTD)

project title
Residential Development
at Barbers Drove North Crowland

drawing title
Site Plan Proposed

drawing status
Planning

scale	date	
1:500 @ A1	August 2020	
project number	drawing number	revision
2483	AL0205	P06

DT ARCHITECTS
01733 393010
www.dtarchitects.co.uk