





FLOOR PLAN

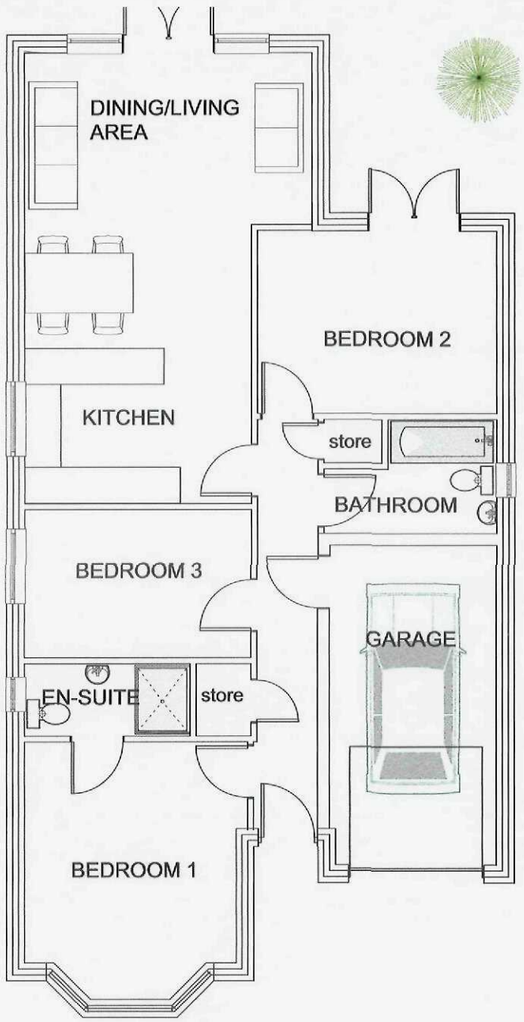

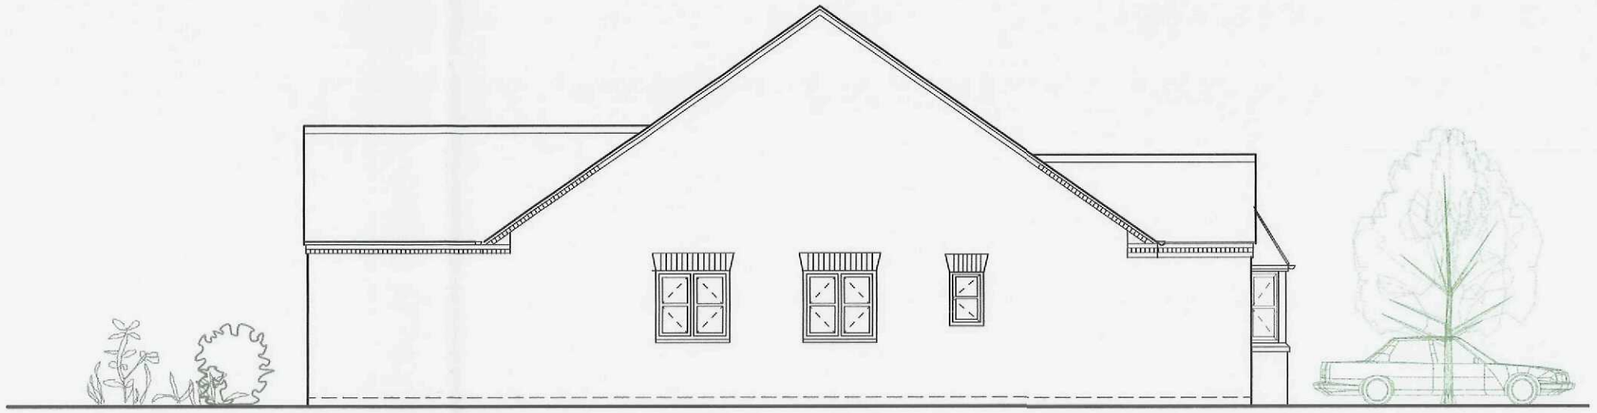

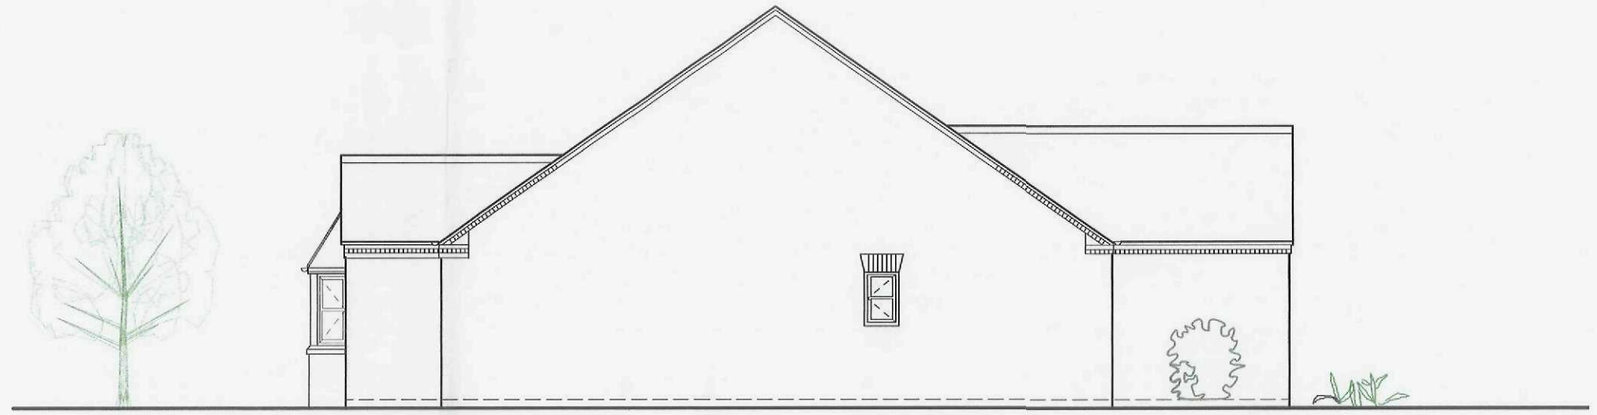

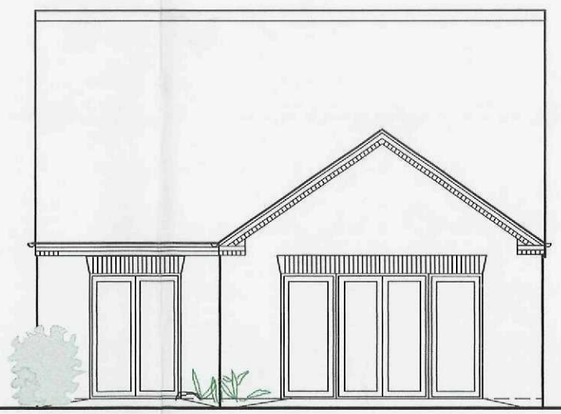

SHDC
Planning & Development
31 JAN 2012
Ref: 0081-12

Project: EASTLANDS CROWLAND			B M Design Consultancy
Title: BUNGALOW TYPE 2			Chartered Architects CDM Co-ordinators Archdeaconry House Gravel Walk Minster Precincts Peterborough PE1 1YU Telephone 01733 555971 Faximile 01733 551285
Scale: 1:100	Date: Jan 12	Job No: 4465	
Category: D	CiSfb Element: (--)	Sequential No: 11	Revisions: